Section	Sub-division	Township	Range	Cultivated acreage	Description of culture	Date of first culture
14	N.W. 1/4 N.E. 1/4	6.S.	64 E	2 Acres	Garden	
"	"	"	"	10 Acres	Alfalfa	

Township 6. S. Range 64. E. M.D.B.&.M.

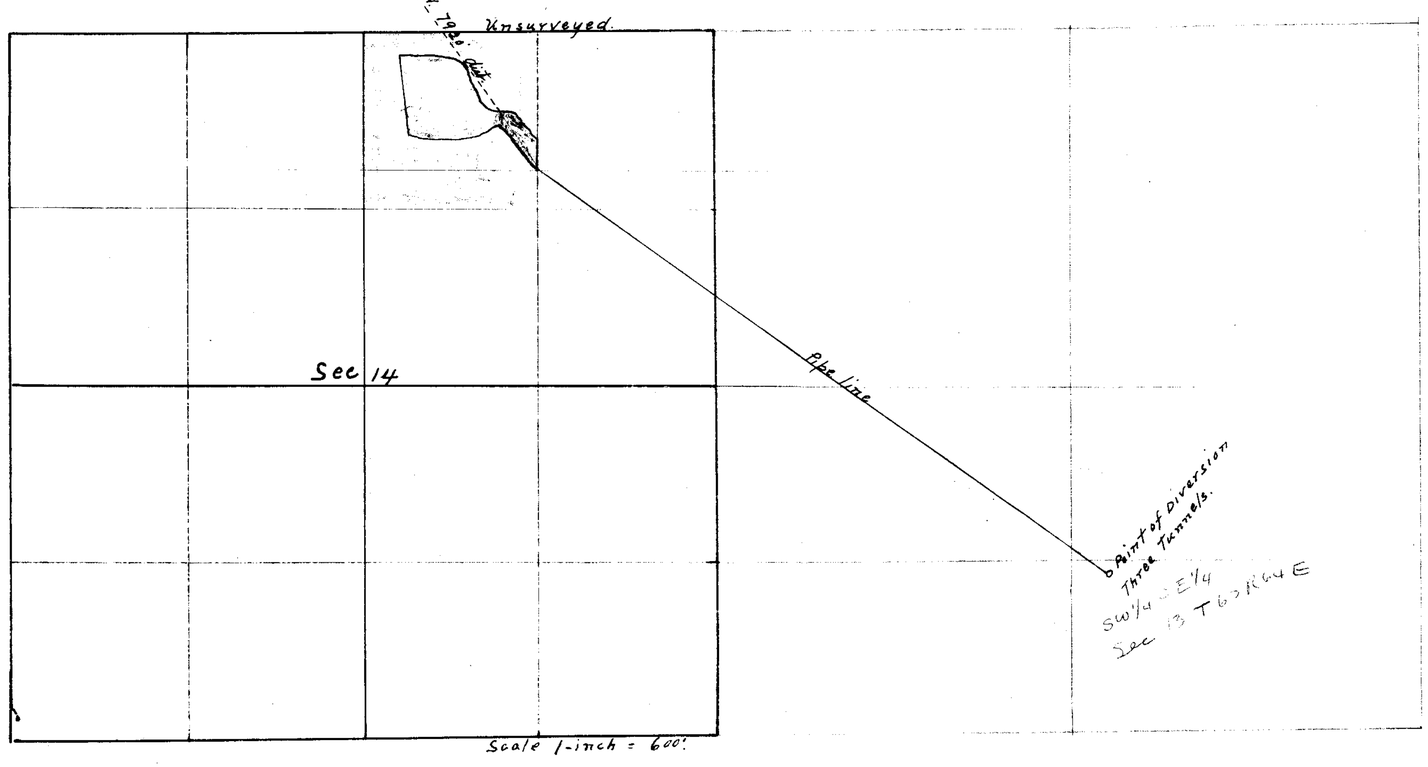

State of Nevada
County of Lincoln } S.S.

I. W. F Thorne, being first duly sworn, depose and say that the above map is a true and accurate plat of the Land irrigated by C. A Horn as taken from field notes of a survey made by me and completed on the 15th day of August 1915.
That the map and survey were made at the instance of C. A. Horn owner of said Land, and that it truly represents the said land.

W. F. Thorne, Surveyor.

Subscribed and sworn to before me this 24th day of May 1917.
Sarah Im Oberstegg
Notary Public, in and for Lincoln County, Nevada.

427 BK.3 12-16-18.
for .12 c.f.s.
5/31/..

C. A Horn

Three Tunnels Spring

3475