Section	Sub-division	Township	Range			
32	Approximately SE¼ SW¼	4	S R 65 E			
Stock and domestic purposes						

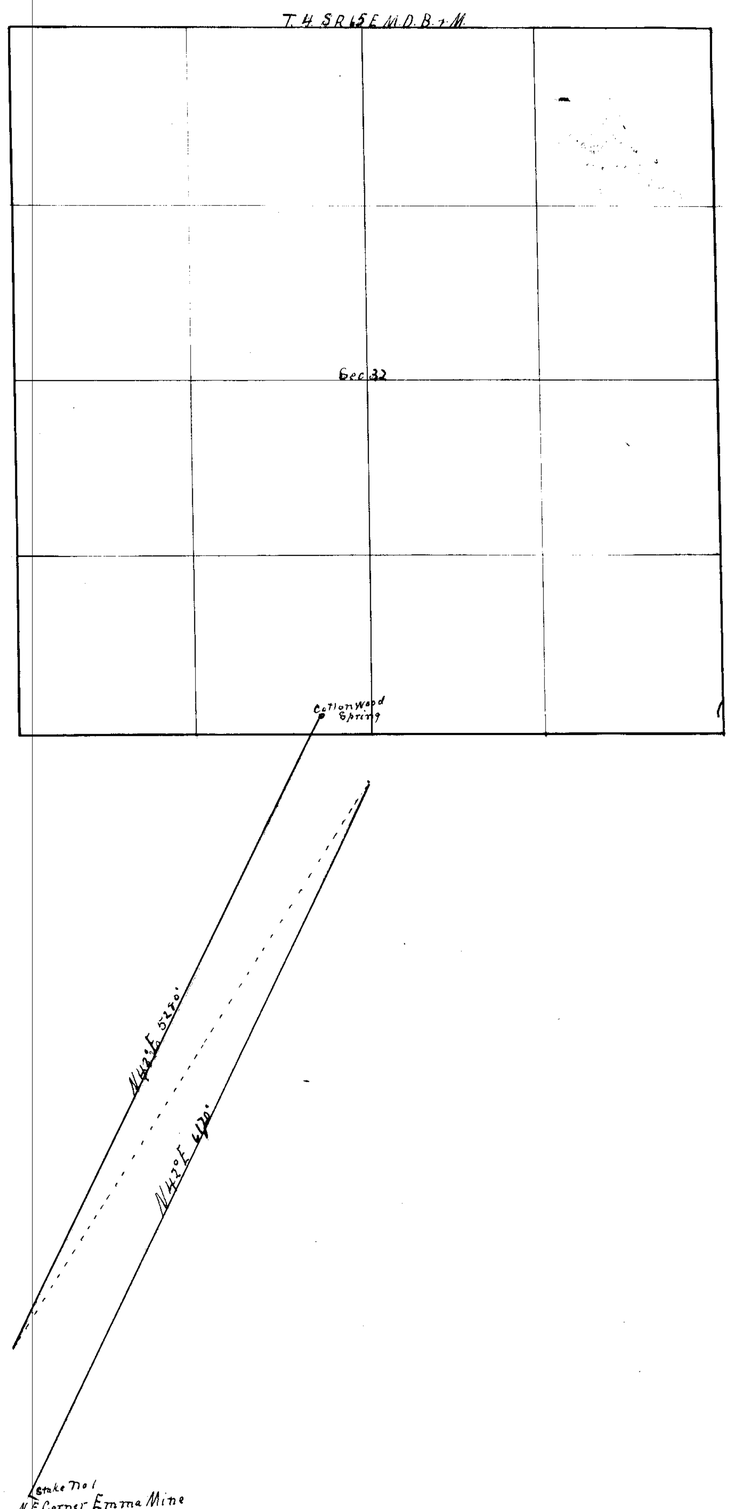

State of Nevada, }
County of Lincoln. } ss

I W. J. Gregory being first duly sworn deposes and says that the above map is a true and accurate plat of the Spring claimed by L C Denton & Frank Shinn as taken from the field notes of a survey made under my supervision and direction and completed on the 2nd day of August 1916.

That the map and survey were made at the instance of L C Denton & Frank Shinn claimant of said spring and it truly represents the location of said spring and improvements

W. J. Gregory Surveyor.

Subscribed and sworn to before me this 22 day of Dec. 1916

W. F. Stewart Justice of the Peace

AUG -6 1917

L C Denton & Frank Shinn
Cottonwood Spring
Caliente
Nevada

3476