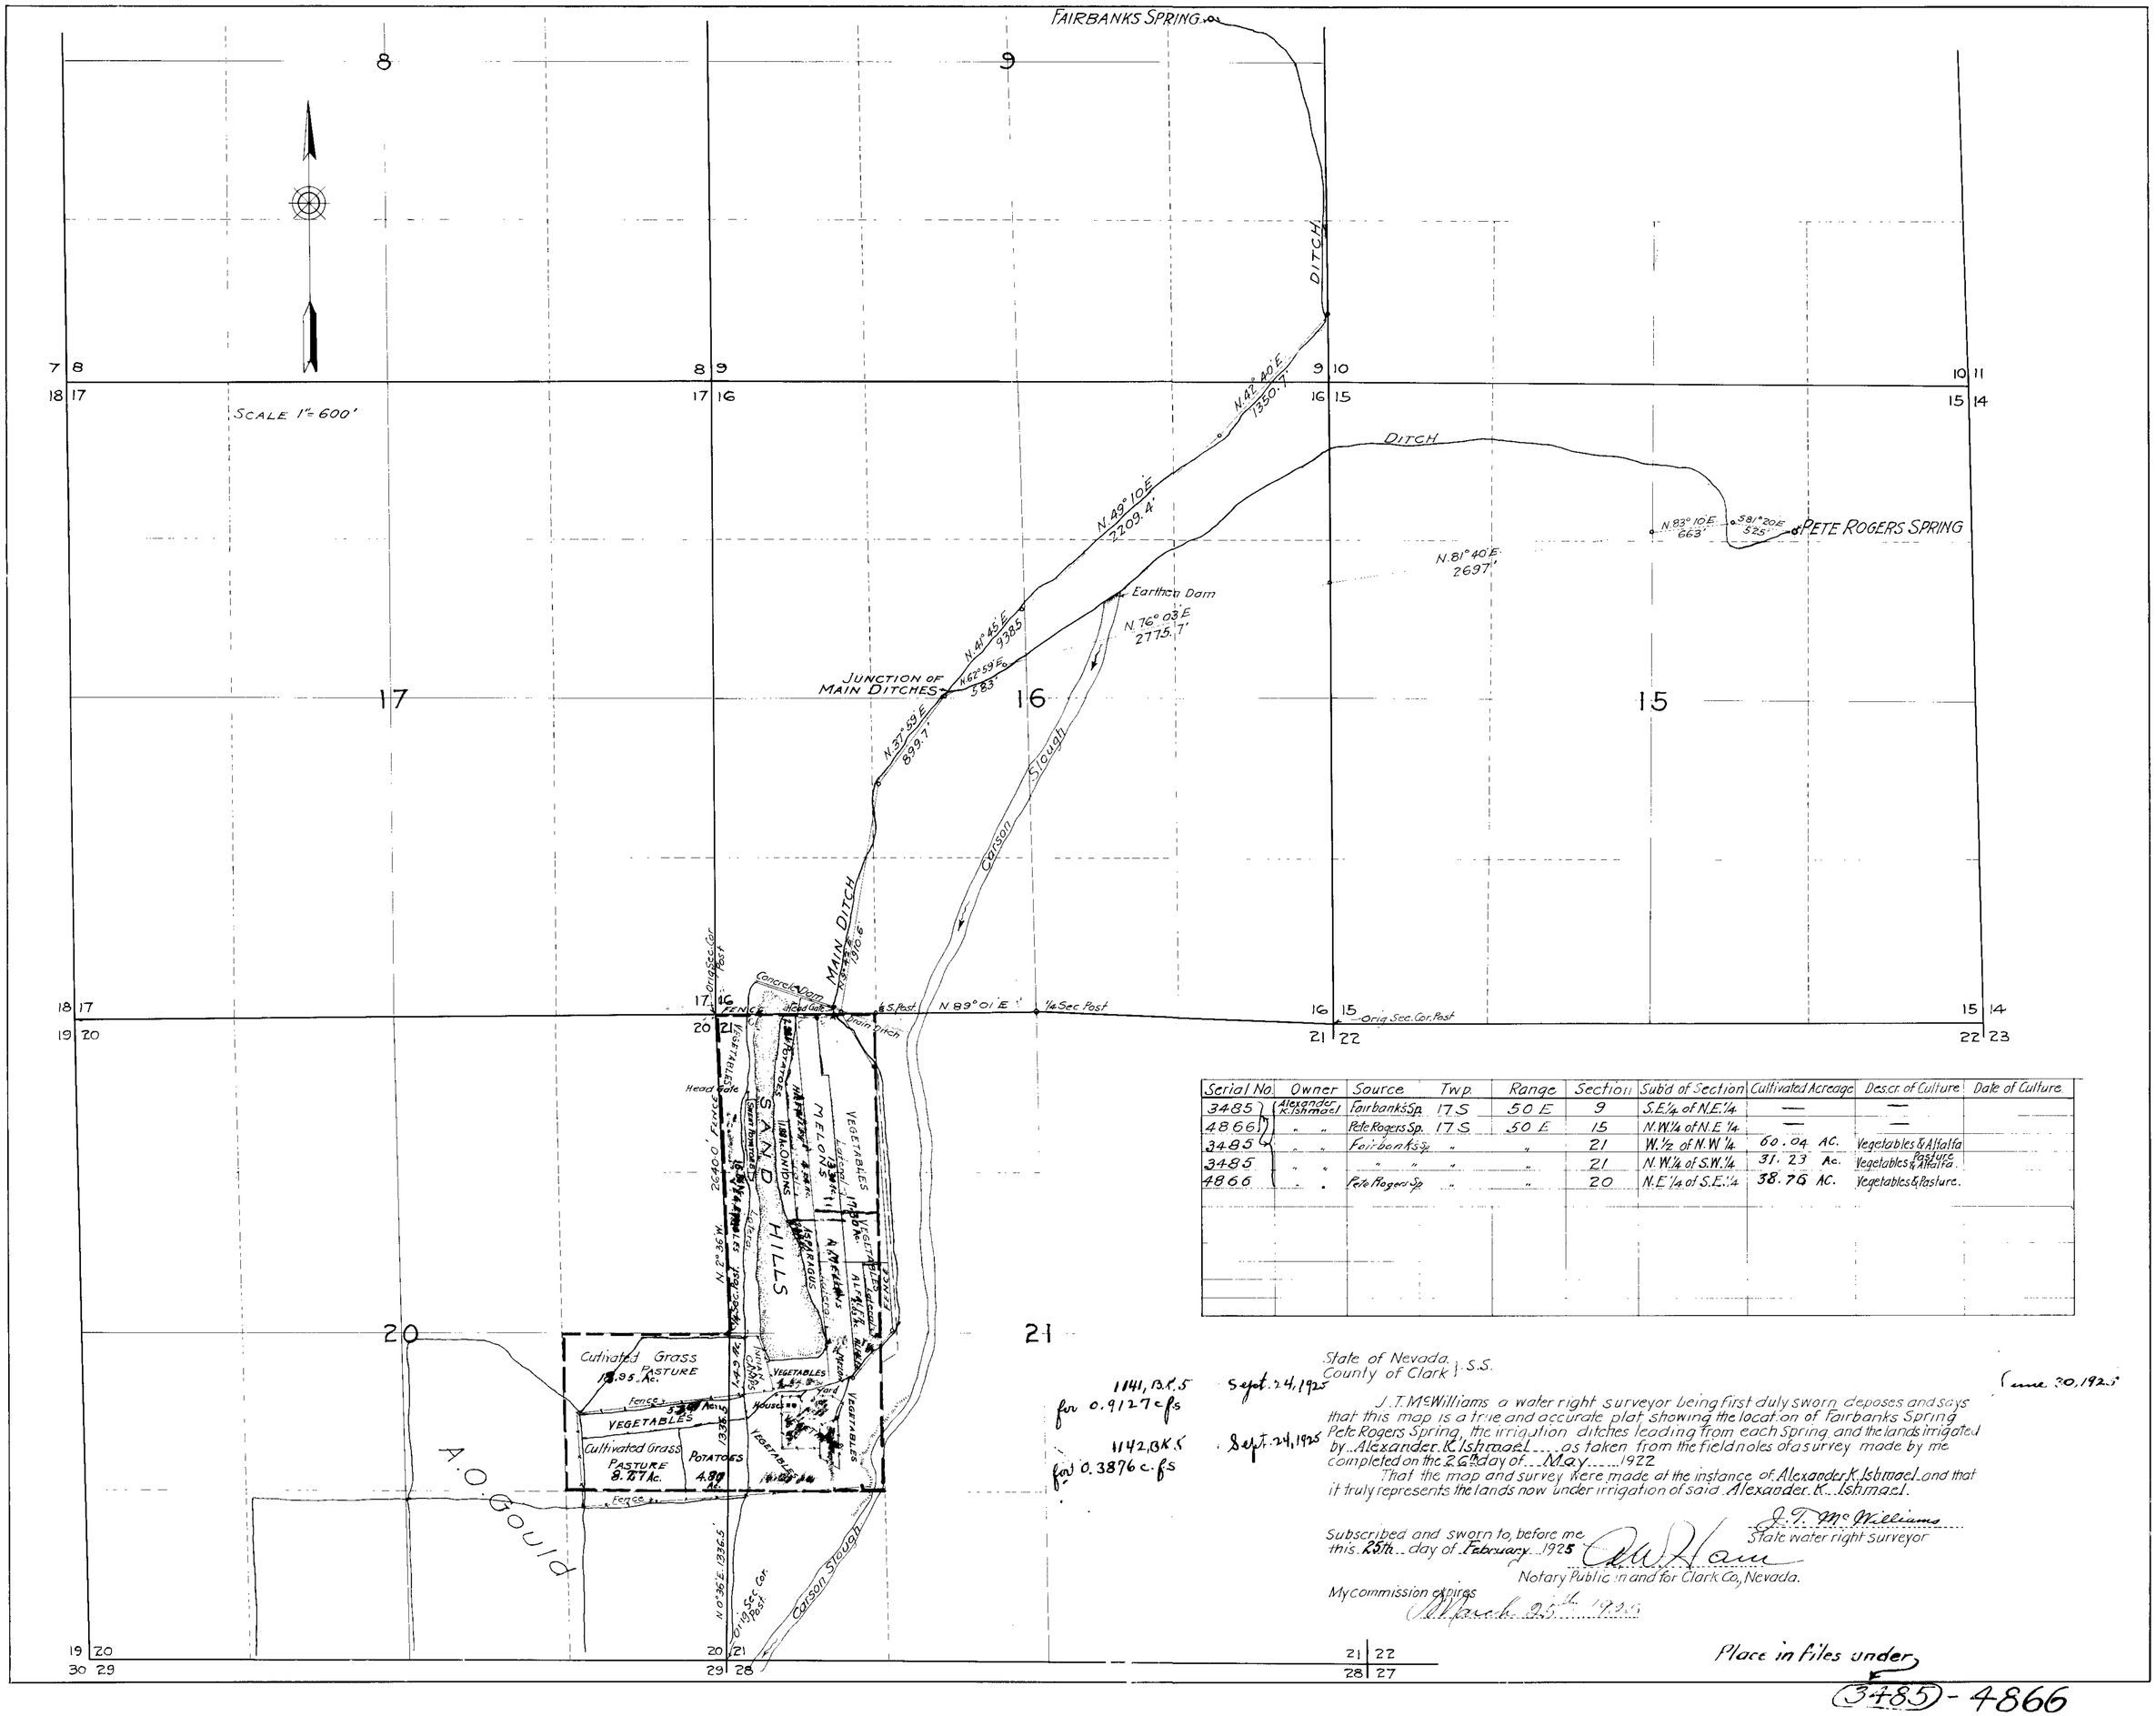

Serial No	Owner	Source	Twp.	Range	Section	Sub'd of Section	Cultivated Acreage	Descr. of Culture	Date of Culture
3485	Alexander K. Ishmael	Fairbanks Sp.	17 S	50 E	9	S.E.¼ of N.E.¼	—	—	
4866	" "	Pete Rogers Sp.	17 S	50 E	15	N.W.¼ of N.E.¼	—	—	
3485	" "	Fairbanks Sp.	"	"	21	W.½ of N.W.¼	60.04 AC.	Vegetables & Alfalfa	
3485	" "	" " "		"	21	N.W.¼ of S.W.¼	31.23 Ac.	Vegetables & Alfalfa. Pasture	
4866	" "	Pete Rogers Sp.	"	"	20	N.E.¼ of S.E.¼	38.76 AC.	Vegetables & Pasture.	

1141, B.K.5 Sept. 24, 1925
for 0.9127 c.fs

1142, B.K.5 Sept. 24, 1925
for 0.3876 c.fs

State of Nevada.
County of Clark } S.S.

June 30, 1925

J. T. McWilliams a water right surveyor being first duly sworn deposes and says that this map is a true and accurate plat showing the location of Fairbanks Spring Pete Rogers Spring, the irrigation ditches leading from each Spring and the lands irrigated by Alexander K. Ishmael as taken from the field notes of a survey made by me completed on the 26th day of May 1922

That the map and survey were made at the instance of Alexander K. Ishmael and that it truly represents the lands now under irrigation of said Alexander K. Ishmael.

J. T. McWilliams
State water right surveyor

Subscribed and sworn to, before me this 25th day of February 1925

Notary Public in and for Clark Co, Nevada.

My commission expires March 25th 1925

Place in Files under

(3485) - 4866