SEC.	SUBDIVISION	TWP.	RNGE	CULTIVATED ACREAGE	DESCRIPTION OF CULTURE	DATE OF FIRST CULTURE
8	SW¼NW¼	38 N	63 E	19.7	MEADOW	
✓	✓	✓	✓	2.5	GRAIN	
✓	SE¼NW¼	✓	✓	0.5	MEADOW	
✓	NW¼SW¼	✓	✓	3.0	✓	
✓	✓	✓	✓	1.2	GARDEN	
✓	✓	✓	✓	9.4	GRAIN	
✓	✓	✓	✓	14.0	PASTURE	

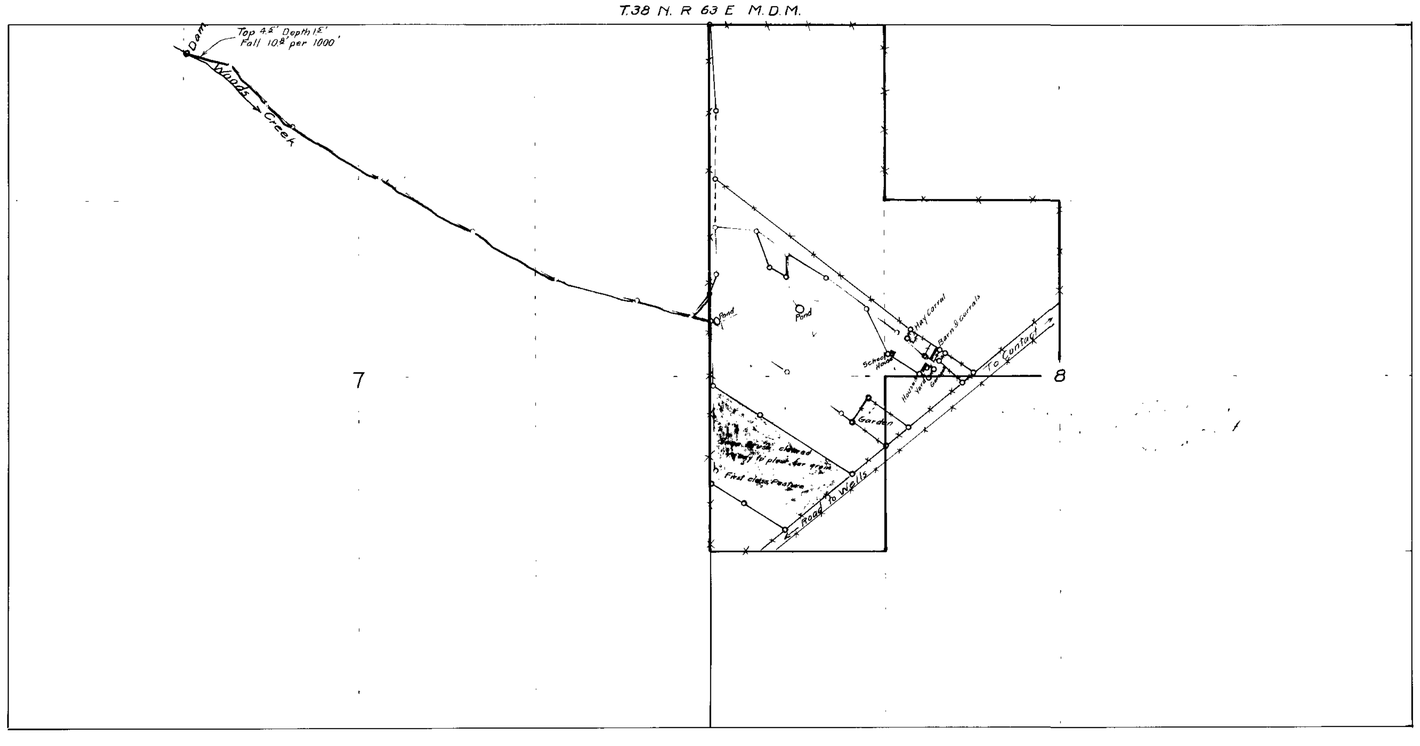

STATE OF NEVADA } SS.
COUNTY OF ELKO }

I, J. L. Vandiver, being first duly sworn, depose and say that the above map is a true and accurate plat of the lands irrigated by Richard L. Wood as taken from the field notes of a survey made by me, completed on the 3rd day of October 1921.

That the map and survey were made at the instance of Richard L. Wood, owner of said lands, and that it truly represents the irrigated lands of said Richard L. Wood

Subscribed and sworn to before me this 5th day of October, 1921

J. L. Vandiver
Surveyor.

Eleanor L. Hasenkamp
now Mrs. Chas. R. Holland
Notary Public in and for Elko County, Nevada

RICHARD L. WOOD
WOODS CREEK
NO. 3486
October 4. 1921. - Scale 1"=600 - J.L.Vandiver, Eng'r.

10-17-21

577 BK 4 2-8-22
for 0.503 c.f.s.

3486