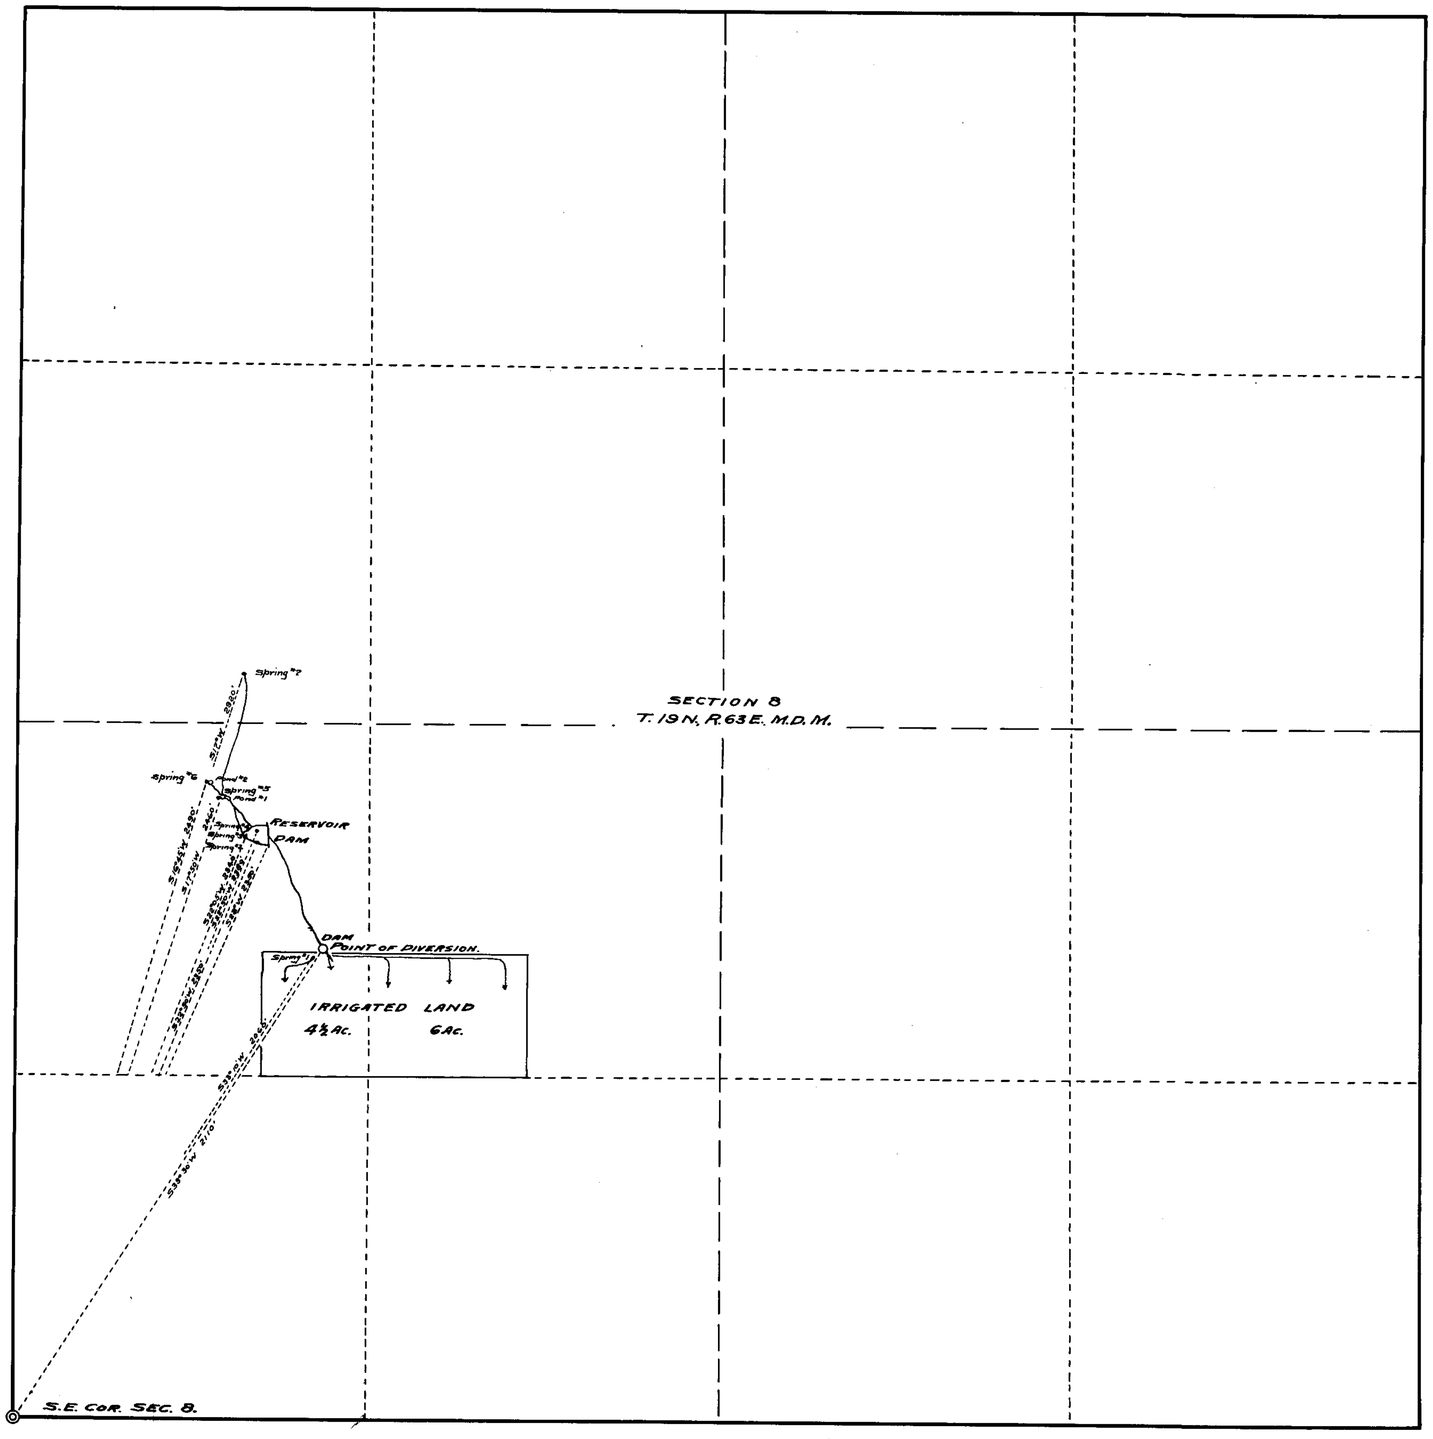

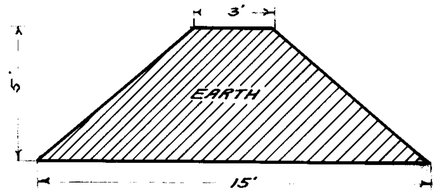

SECTION THRU RESERVOIR DAM.

RESERVOIR 70 FT. x 100 FT. AV. DEPTH 3 FT. CAPACITY ½ AC. FT.

DITCH 2 FT. WIDE 1 FT. DEEP
AV. GRADE 10 FT. PER MILE.

STATE OF NEVADA.
COUNTY OF WHITE PINE S.S.

F.W. MILLARD, BEING FIRST DULY SWORN, DEPOSES AND SAYS THAT THE ABOVE MAP IS A TRUE AND ACCURATE PLAT OF THE LAND IRRIGATED BY GEO. M. CAMPBELL, AS TAKEN FROM THE FIELD NOTES OF A SURVEY MADE BY ME, COMPLETED ON THE 6TH DAY OF JULY, 1915.

THAT THE MAP AND SURVEY WERE MADE AT THE INSTANCE OF GEO. M. CAMPBELL, OWNER OF SAID LANDS AND THAT IT TRULY REPRESENTS THE IRRIGATED LANDS OF SAID GEO. M. CAMPBELL.

F.W. Millard
SURVEYOR.

SUBSCRIBED AND SWORN TO BEFORE ME
THIS 18TH DAY OF DECEMBER, 1918.

J. W. Reggans
NOTARY PUBLIC IN AND FOR
WHITE PINE COUNTY, NEVADA.

DEC 21

MAP SHOWING LANDS IRRIGATED BY GEO. M. CAMPBELL SPRING

BY

GEO. M. CAMPBELL

SCALE - 1 INCH = 300 FEET.

12/21/

3473492