State of Utah
County of Weber
I, Herman B Way, being first duly sworn, depose and say that the above map is a true and accurate plat of the works for irrigation and stock watering purposes, as taken from the field notes of a survey made by me completed on the 13th day of July 1916. That the map and survey were made at the instance of the Vineyard Land & Stock Co. owner of said lands, and that it truly represents the works described in Application No 3506.

Herman B. Way
Surveyer.

Subscribed and sworn to before me this 16 day of Nov 1916.

Fred F. Bond
Notary Public in and for Weber County Utah

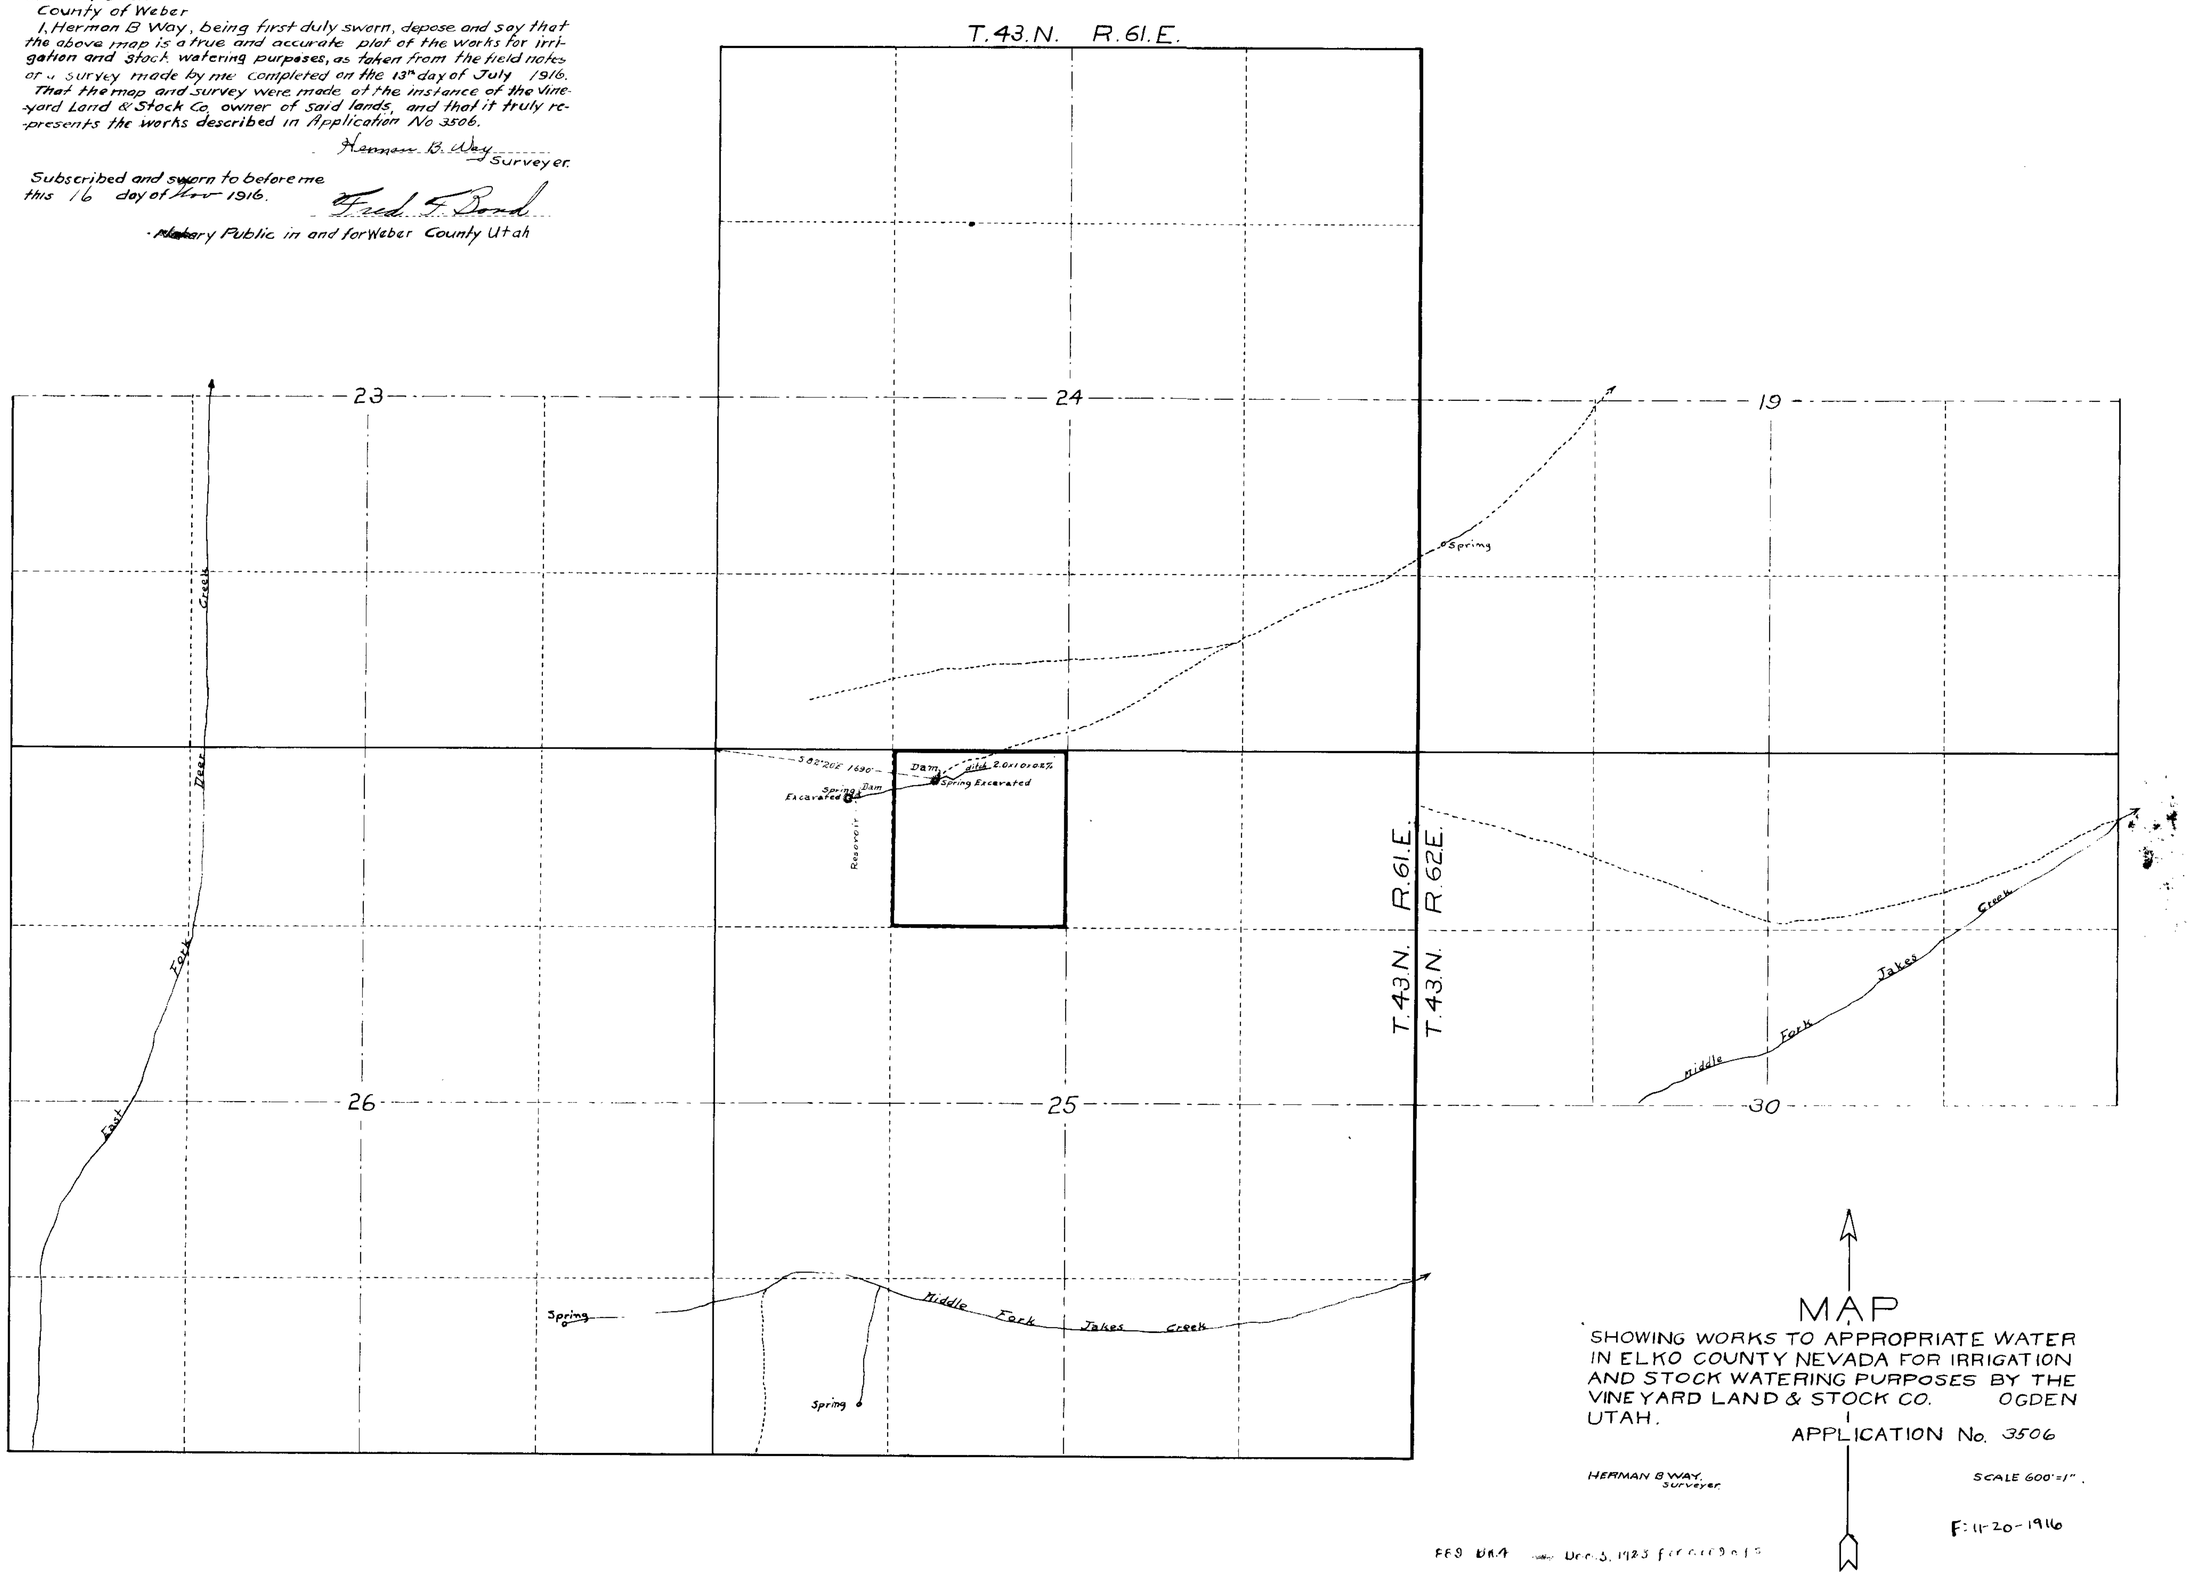

MAP
SHOWING WORKS TO APPROPRIATE WATER IN ELKO COUNTY NEVADA FOR IRRIGATION AND STOCK WATERING PURPOSES BY THE VINEYARD LAND & STOCK CO. OGDEN UTAH.

APPLICATION No. 3506

HERMAN B WAY, Surveyer

SCALE 600'=1".

F: 11-20-1916

FEB UK4 Dec. 3, 1923 [illegible]

11/20/16
3506