State of Utah
County of Weber
I, Herman B Way, being first duly sworn, depose and say that the above map is a true and accurate plat of the works for irrigation and stock watering purposes, as taken from the field notes of a survey made by me, completed on the 16th day of August 1916.
That the map and survey were made at the instance of the Vineyard Land & Stock Co, owner of said land and that it truly represents the works described in Application No 3507

Herman B. Way
Surveyer.

Subscribed and sworn to before me this 16 day of Nov 1916.
Fred F. Bond
Notary Public, in and for Weber County Utah

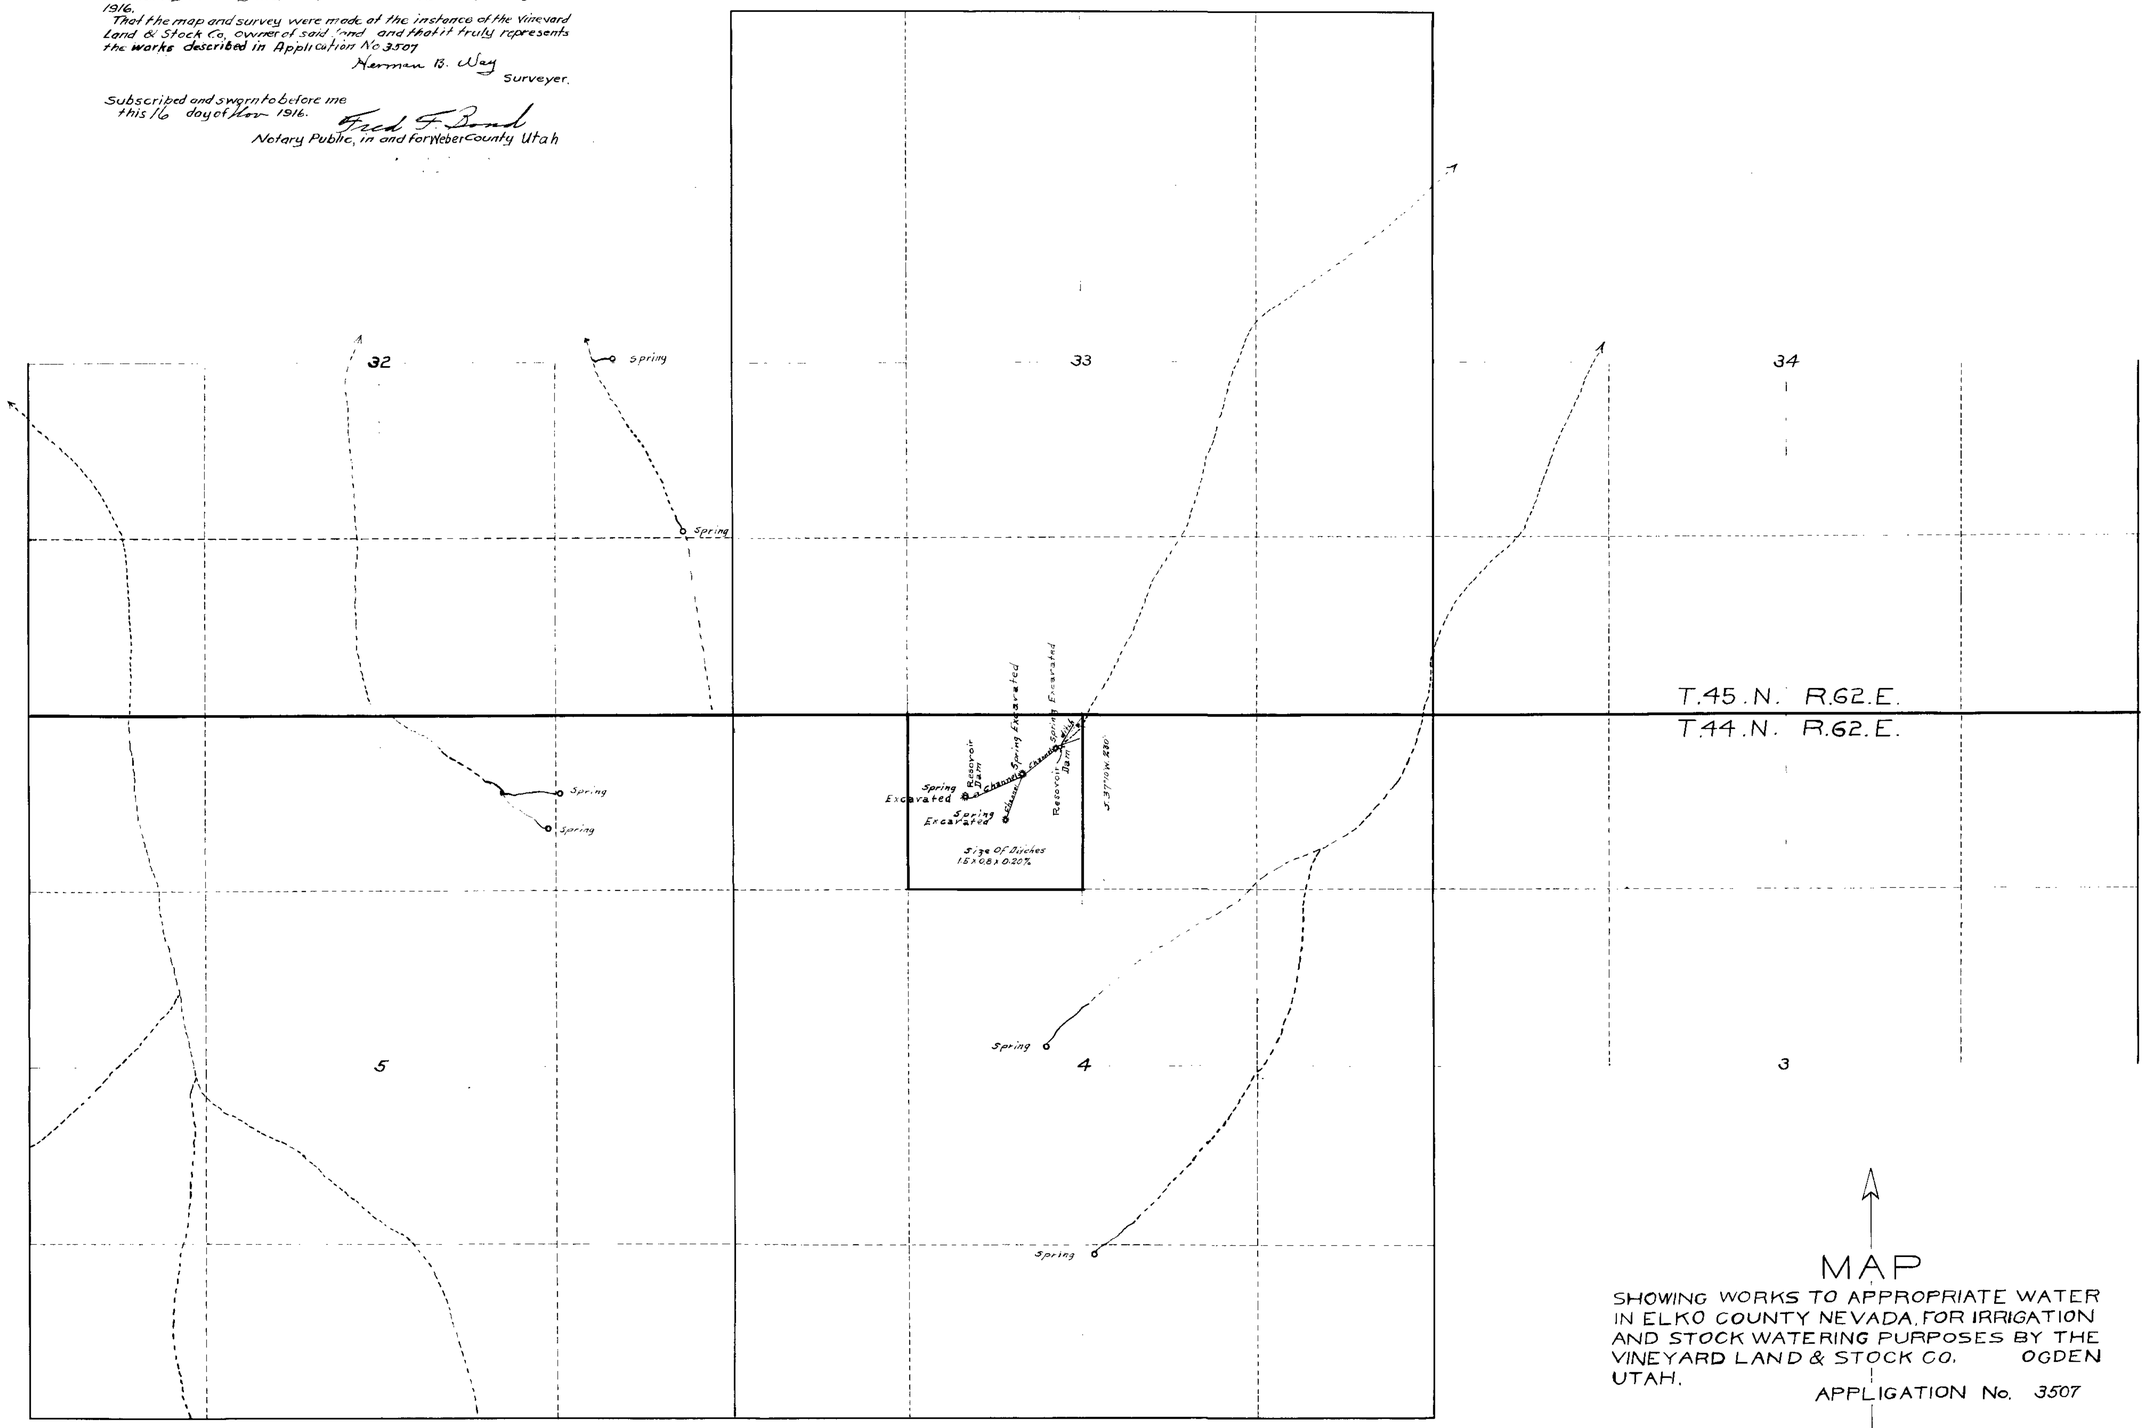

MAP
SHOWING WORKS TO APPROPRIATE WATER IN ELKO COUNTY NEVADA, FOR IRRIGATION AND STOCK WATERING PURPOSES BY THE VINEYARD LAND & STOCK CO. OGDEN UTAH.
APPLIGATION No. 3507

HERMAN B. WAY
surveyer

SCALE 600'=1"

F: 11-20-1916

3507