State of Utah
County of Weber

I, Herman B Way, being first duly sworn, depose and say that the above map is a true and accurate plat of the works for irrigation and stock watering purposes as taken from the field notes of a survey made by me, completed on the 16th day of August 1916; that such survey was made at the instance of the Vineyard Land & Stock Co; that the map represents the works decribed in Application No, 3508 together with the springs and ditches in the immediate vicinity.

Herman B. Way Surveyer.

Subscribed and sworn to before me this 16 day of Nov 1916.

Fred F. Bond

Notary Public in and for Weber County, Utah

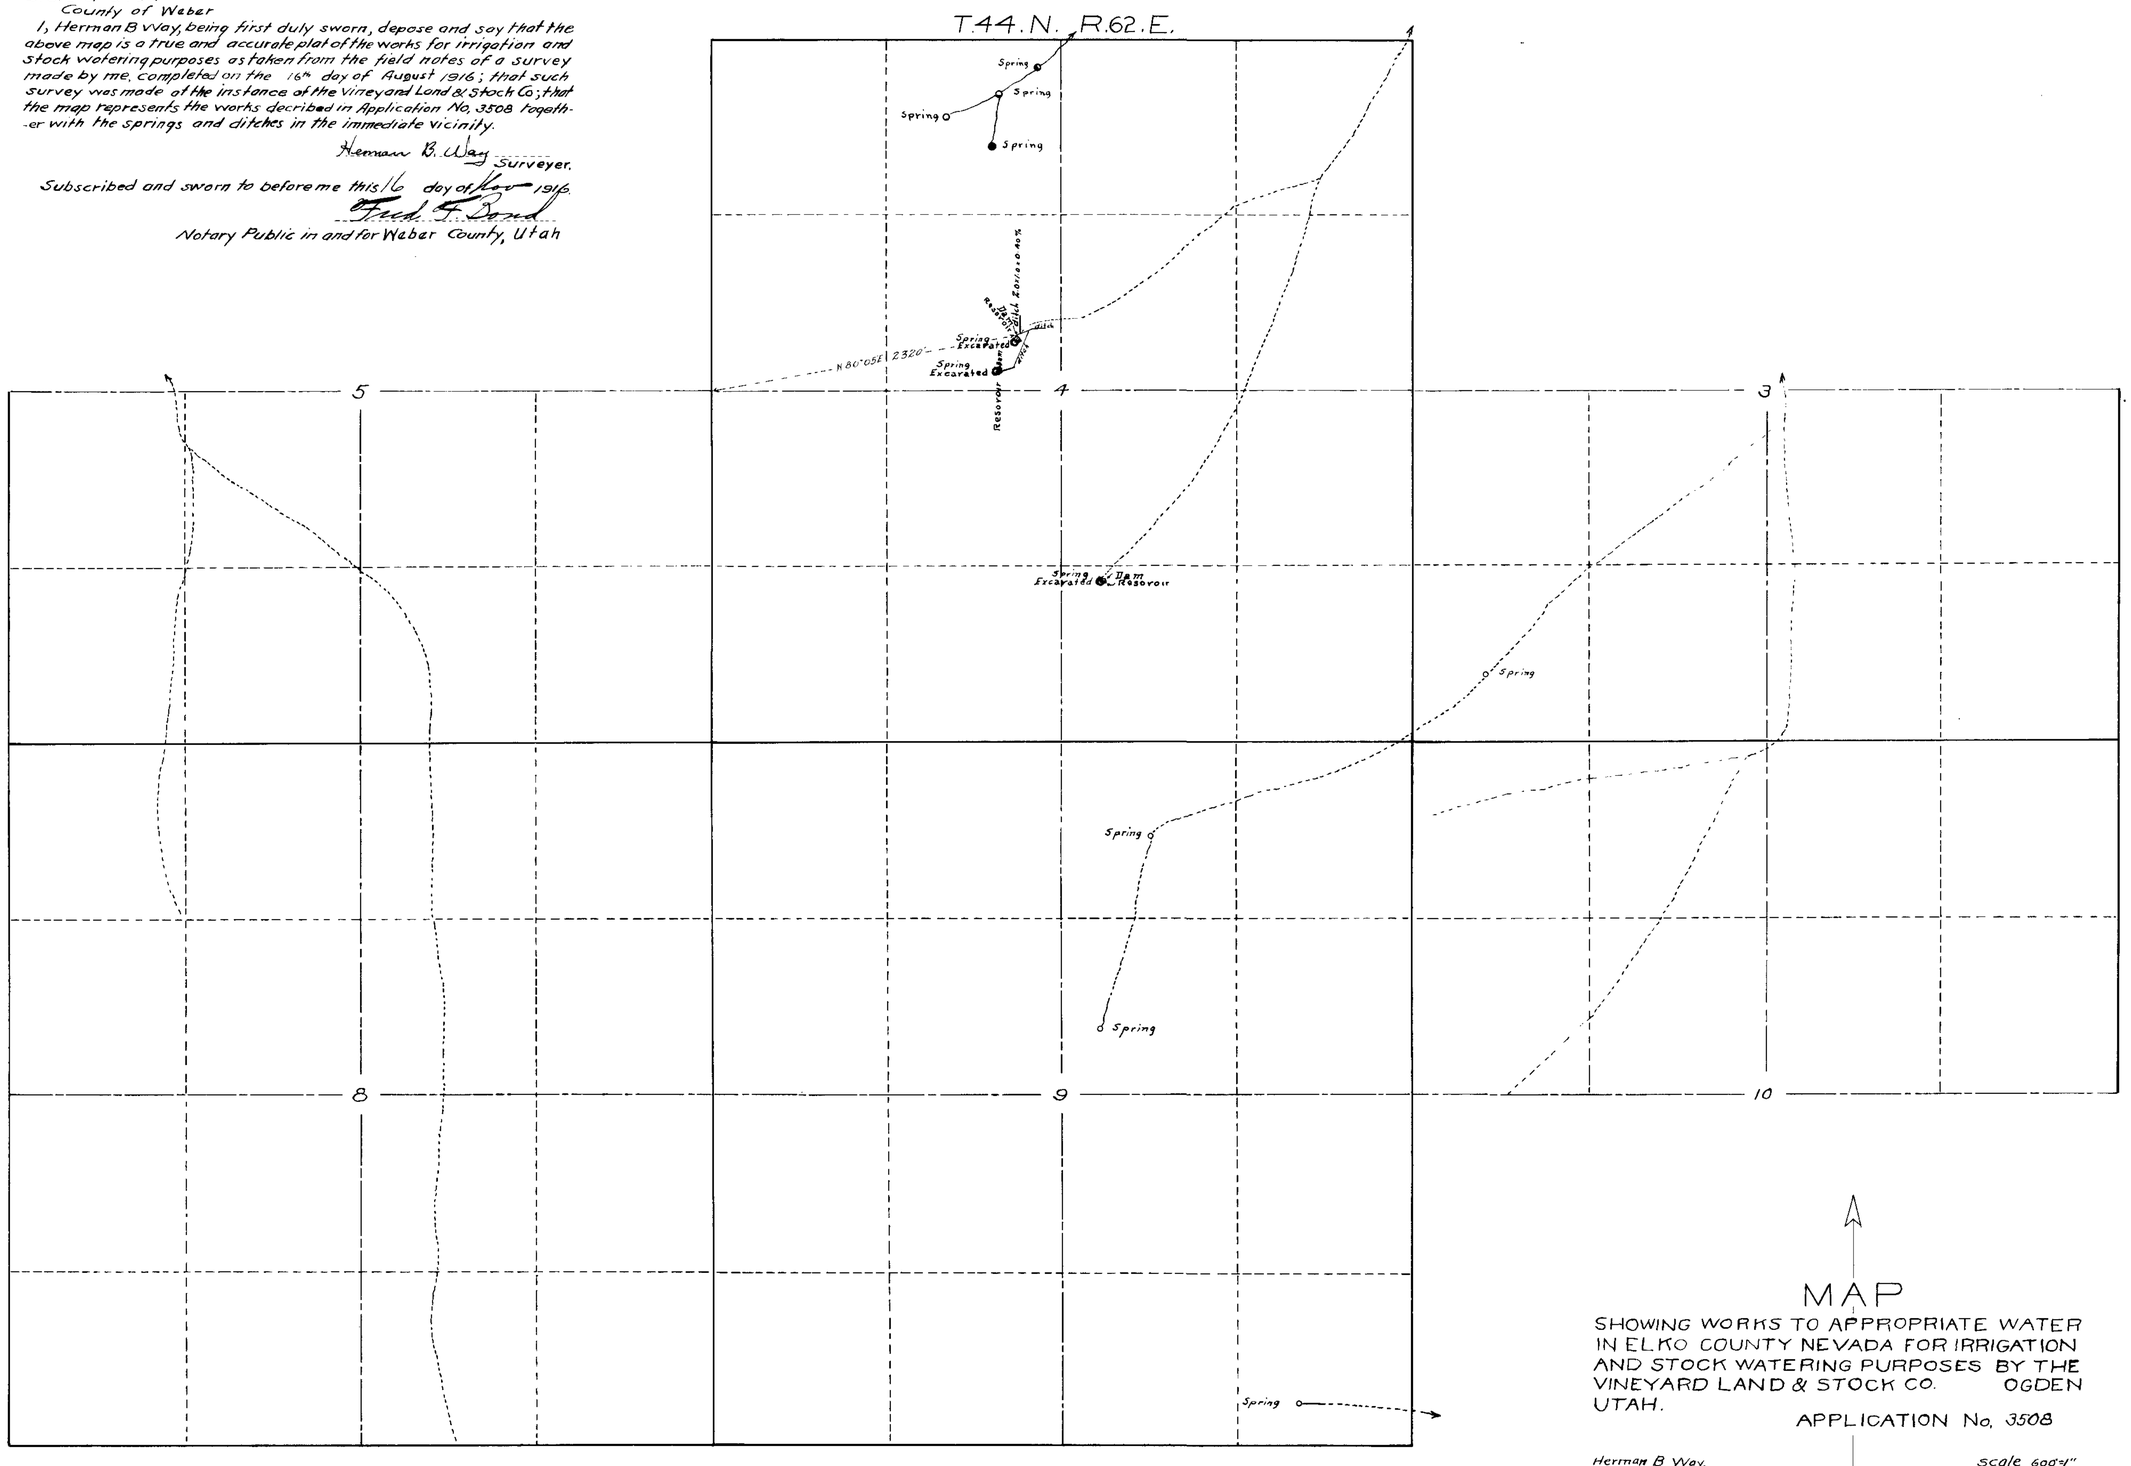

MAP

SHOWING WORKS TO APPROPRIATE WATER IN ELKO COUNTY NEVADA FOR IRRIGATION AND STOCK WATERING PURPOSES BY THE VINEYARD LAND & STOCK CO. OGDEN UTAH.

APPLICATION No, 3508

Herman B Way.
surveyer.

Scale 600'=1"

F: 11-20-1916

891 Bk.4 Dec. 5, 1923 for 0.01250 c.f.s.

3508