SECTION	SUB-DIVISION	TOWNSHIP	RANGE	CULTIVATED ACREAGE	DESCRIPTION OF CULTURE	DATE OF FIRST CULTURE
17	NW1/4 NE1/4	43 N.	57 E.	6.26	WILD HAY	
"	SE1/4 NE1/4	" "	" "	3.65	OATS	
16	NW1/4 NW1/4	" "	" "	4.97	WILD HAY	
"	SW1/4 NW1/4	" "	" "	2.16	OATS	
"	NE1/4 NW1/4	" "	" "	7.23	"	
"	SE1/4 NW1/4	" "	" "	7.82	TIMOTHY HAY	
"	SW1/4 NE1/4	" "	" "	8.64	OATS	

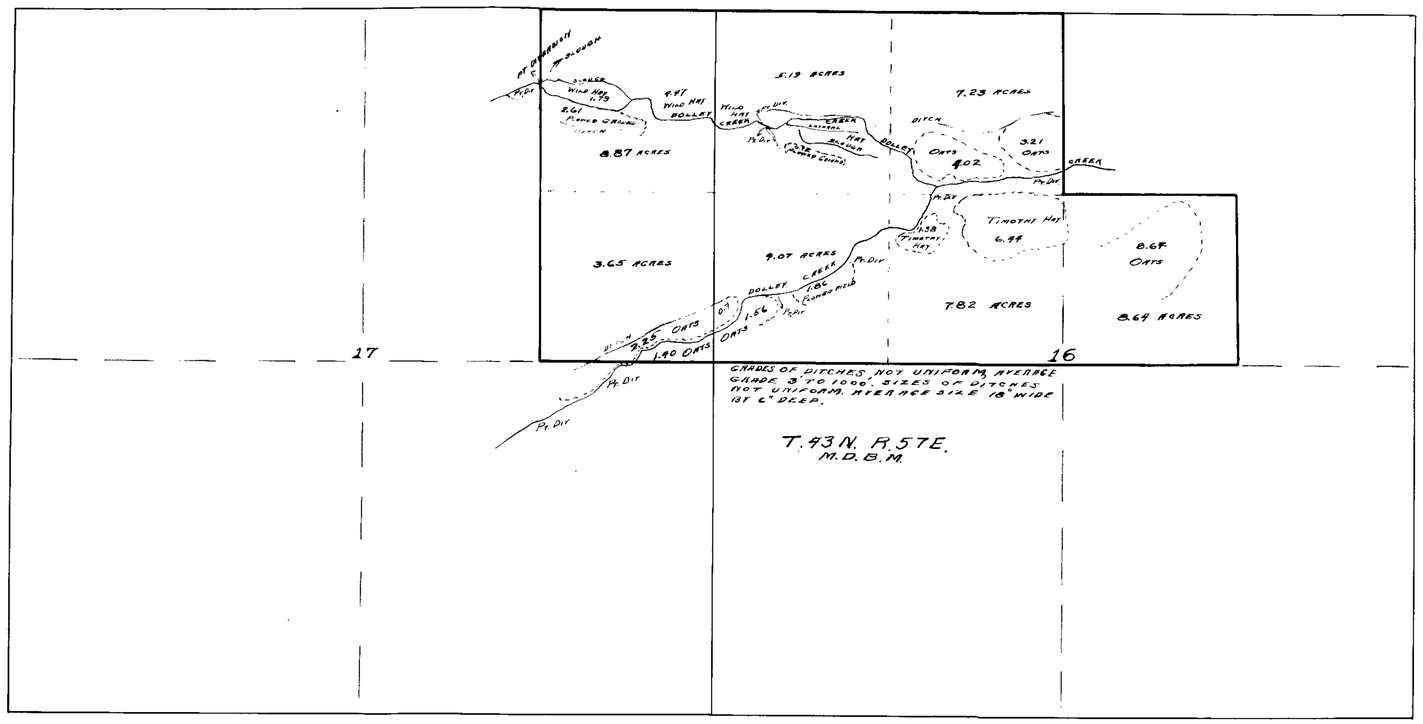

PLAT
OF
LANDS OF MRS. CAROLINE FRUNTY
IRRIGATED BY THE WATERS OF DOLLET CREEK
CHRISTON, NEVADA
SCALE 1"=600 SEPT. 20TH. 1915.

STATE OF NEVADA.
COUNTY OF ELKO. SS

I, JOSEPH F. O'BRIEN, BEING FIRST DULY SWORN ACCORDING TO LAW, DEPOSES AND SAYS THAT THE ABOVE MAP IS A TRUE AND ACCURATE PLAT OF THE LANDS IRRIGATED BY MRS. CAROLINE FRUNTY AS TAKEN FROM THE FIELD NOTES OF A SURVEY MADE BY ME COMPLETED ON THE 13TH. DAY OF SEPTEMBER, A.D. 1915

THAT THE MAP AND SURVEY WERE MADE AT THE INSTANCE OF MRS CAROLINE FRUNTY, OWNER OF SAID LANDS AND THAT IT TRULY REPRESENTS THE IRRIGATED LANDS OF SAID MRS CAROLINE FRUNTY.

Joseph F. O'Brien
SURVEYOR.

SUBSCRIBED AND SWORN TO BEFORE ME THIS 27th DAY OF SEPTEMBER, A.D. 1915

T. A. Cummins
NOTARY PUBLIC IN AND FOR ELKO COUNTY, NEV.
My Commission Expires May 14, 1916

F: 9-30-1915

3509