| SECTION | SUBDIVISION | TOWN-SHIP | RANGE | CULTIVATED ACREAGE | DESCRIPTION OF CULTURE | DATE OF FIRST CULTURE |
|---|---|---|---|---|---|---|
| 25 | SW¼ SW¼ | 32 | 59 | 33.13 | GRAIN | |
| ✓ | ✓ | ✓ | ✓ | 6.87 | ✓ | |
| 26 | SE¼ SE¼ | ✓ | | 12.34 | ✓ | |
| ✓ | ✓ | ✓ | ✓ | 17.24 | ✓ | |

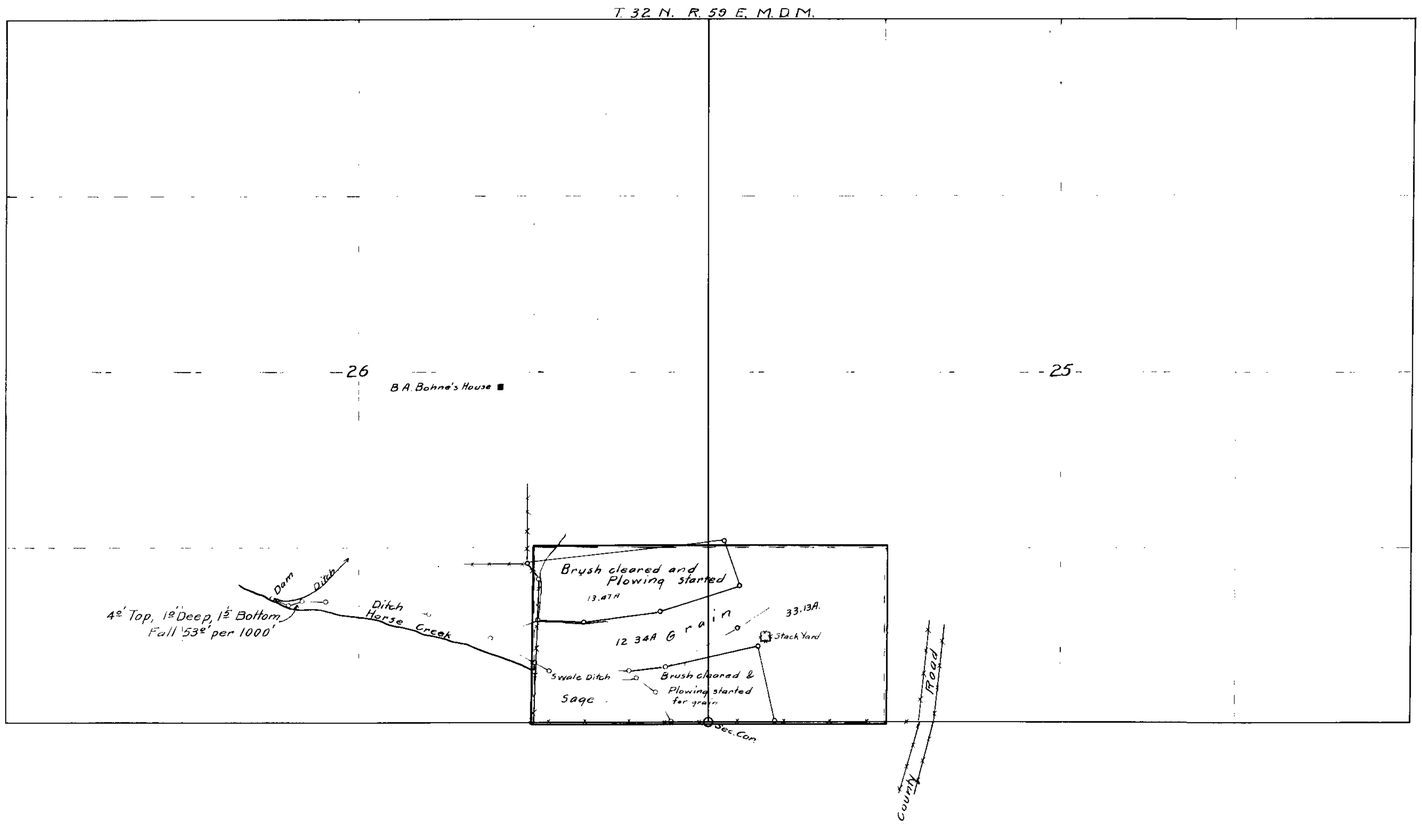


STATE OF NEVADA }
COUNTY OF ELKO } SS

I, J.L. Vandiver, being first duly sworn, depose and say that the above map is a true and accurate plat of the lands irrigated by Byron A. Bohne as taken from the field notes of a survey made by me, completed on the 13th day of December 1921.

That the map and survey were made at the instance of Byron A. Bohne owner of said lands, and that it truly represents the irrigated lands of said Byron A. Bohne.

J.L. Vandiver
State Water Right Surveyor

Subscribed and sworn to before me this 23rd day of December, 1921.

Milton B. Bell

Notary Public in and for Elko County Nevada.

CULTURAL MAP
BYRON A. BOHNE
HORSE CREEK
APPLICATION NO. ~~3313~~ 3513
December 15th 1921 Scale 1" = 600'
J.L. Vandiver Eng'r.

FILED
Dec 26-21

629 BK.4 3-31-22.
for 0.6958 c.f.s.

3513