STATE OF NEVADA
COUNTY OF WASHOE } SS.

I, F.L. GOULD, BEING FIRST DULY SWORN, DEPOSES AND SAYS THAT THE ABOVE MAP IS A TRUE AND ACCURATE PLAT OF THE McCREA-UPDIKE IRRIGATION PROJECT AS TAKEN FROM THE FIELD NOTES OF A SURVEY MADE BY ME, COMPLETED ON THE 15TH DAY OF MAY 1915, THAT SUCH SURVEY WAS MADE AT THE INSTANCE OF T.F. McCREA & D.H. UPDIKE, THAT THE MAP REPRESENTS THE WORKS DESCRIBED IN APPLICATION Nos 3527 & 3528 TOGETHER WITH THE LOCATION OF STREAMS AND DITCHES IN THE IMMEDIATE VICINITY

F. L. Gould SURVEYOR

SUBSCRIBED AND SWORN TO BEFORE ME, THIS THE 22ND DAY OF APRIL, 1918. Geo. J. Hare
NOTARY PUBLIC IN AND FOR WASHOE CO NEVADA.

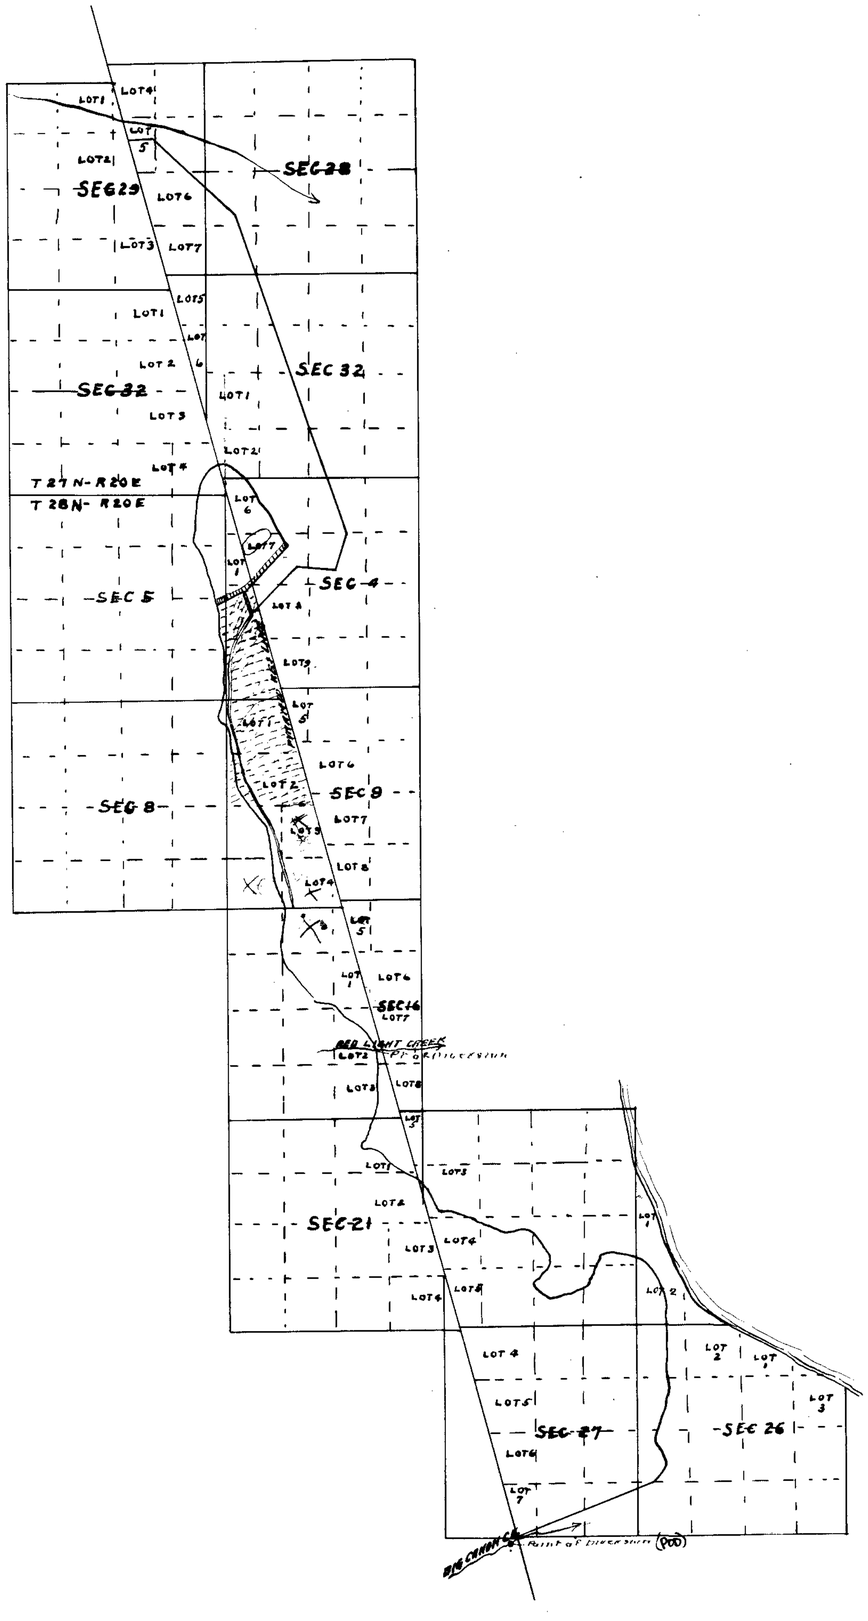

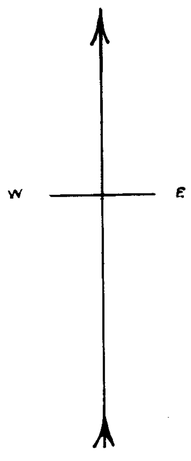

E: 4-22-1918
FILED
APR 22 1918

MAP OF

McCREA-UPDIKE IRRIGATION PROJECT

T.F. McCREA AND D.H. UPDIKE
Nos 3527 - (APPROPRIATORS) No 3528
SCALE 1 inch = 2000 FT - F.L. GOULD ENG

Rec'd 4-22-18

3527-3528