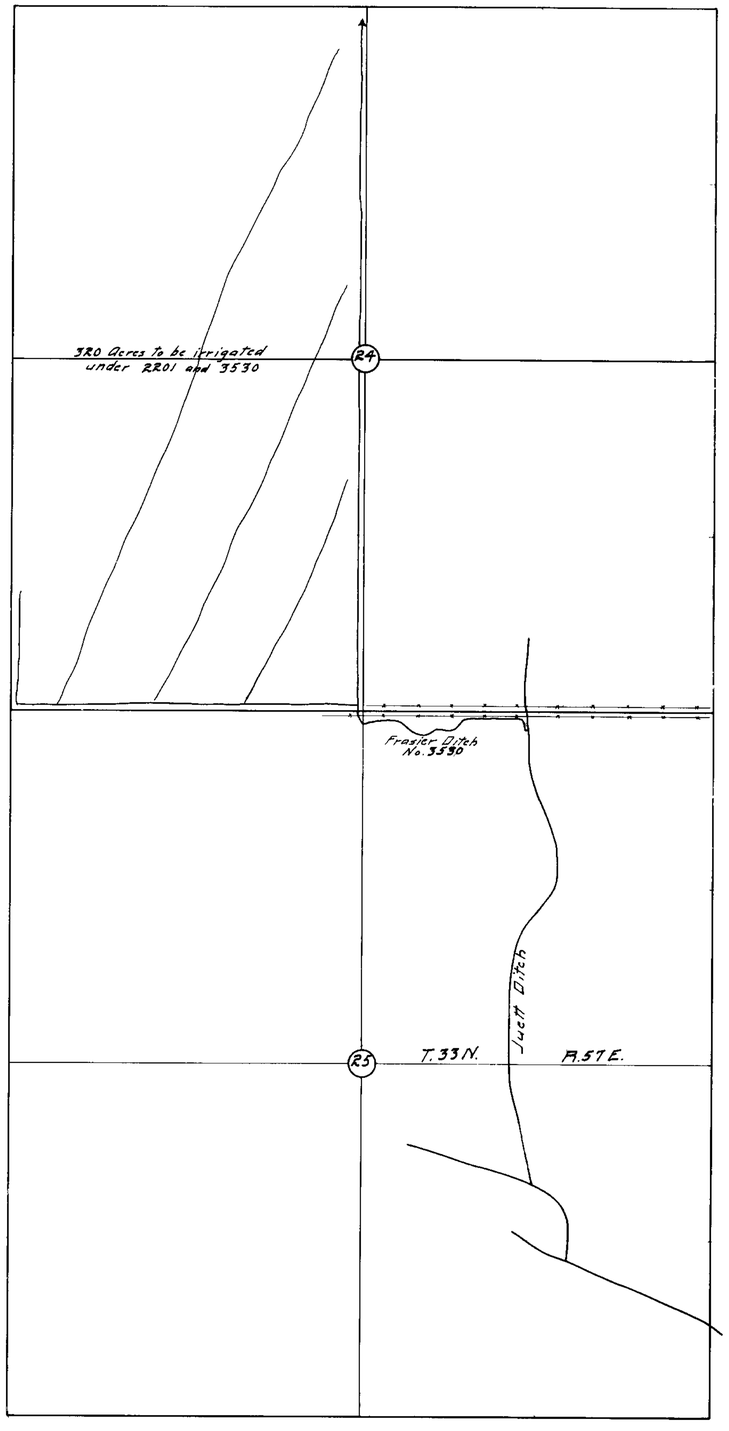

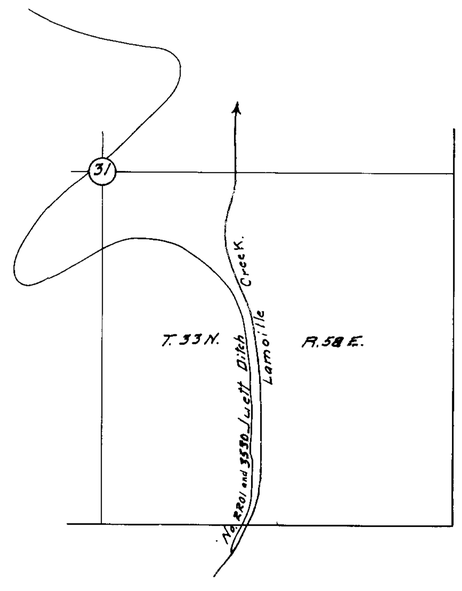

STATE OF NEVADA, }
COUNTY OF ELKO } ss.

B.G. McBride, being first duly sworn, deposes and says that the above map is a true and accurate plat of the Irrigation works, as taken from the field notes of a survey made by me (or under my supervision and direction) completed on the 22nd day of May, 1916; that such survey was made at the instance of Jas. E. Frasier; that the map represents the works described in application No. 3530 together with the location of ways and ditches in the immediate vicinity.

B.G. McBride C.E.
Engineer

Subscribed and sworn to before me this 3rd day of June, 1916.

E.P. Carville,
Notary Public in and for the State of Nevada.

F: 6-5-16

No. 3530.
Change in point of diversion from No. 2201
Jas. E. Frasier
Lamoille Nev.

Scale 1" = 600' June 3-16.

3530