—MAP OF—
DITCH LINE, STA. 0 to STA. No. 720+15

APPLIED FOR BY DONALD C. WHEELER

Scale 1 in = 2000 ft.

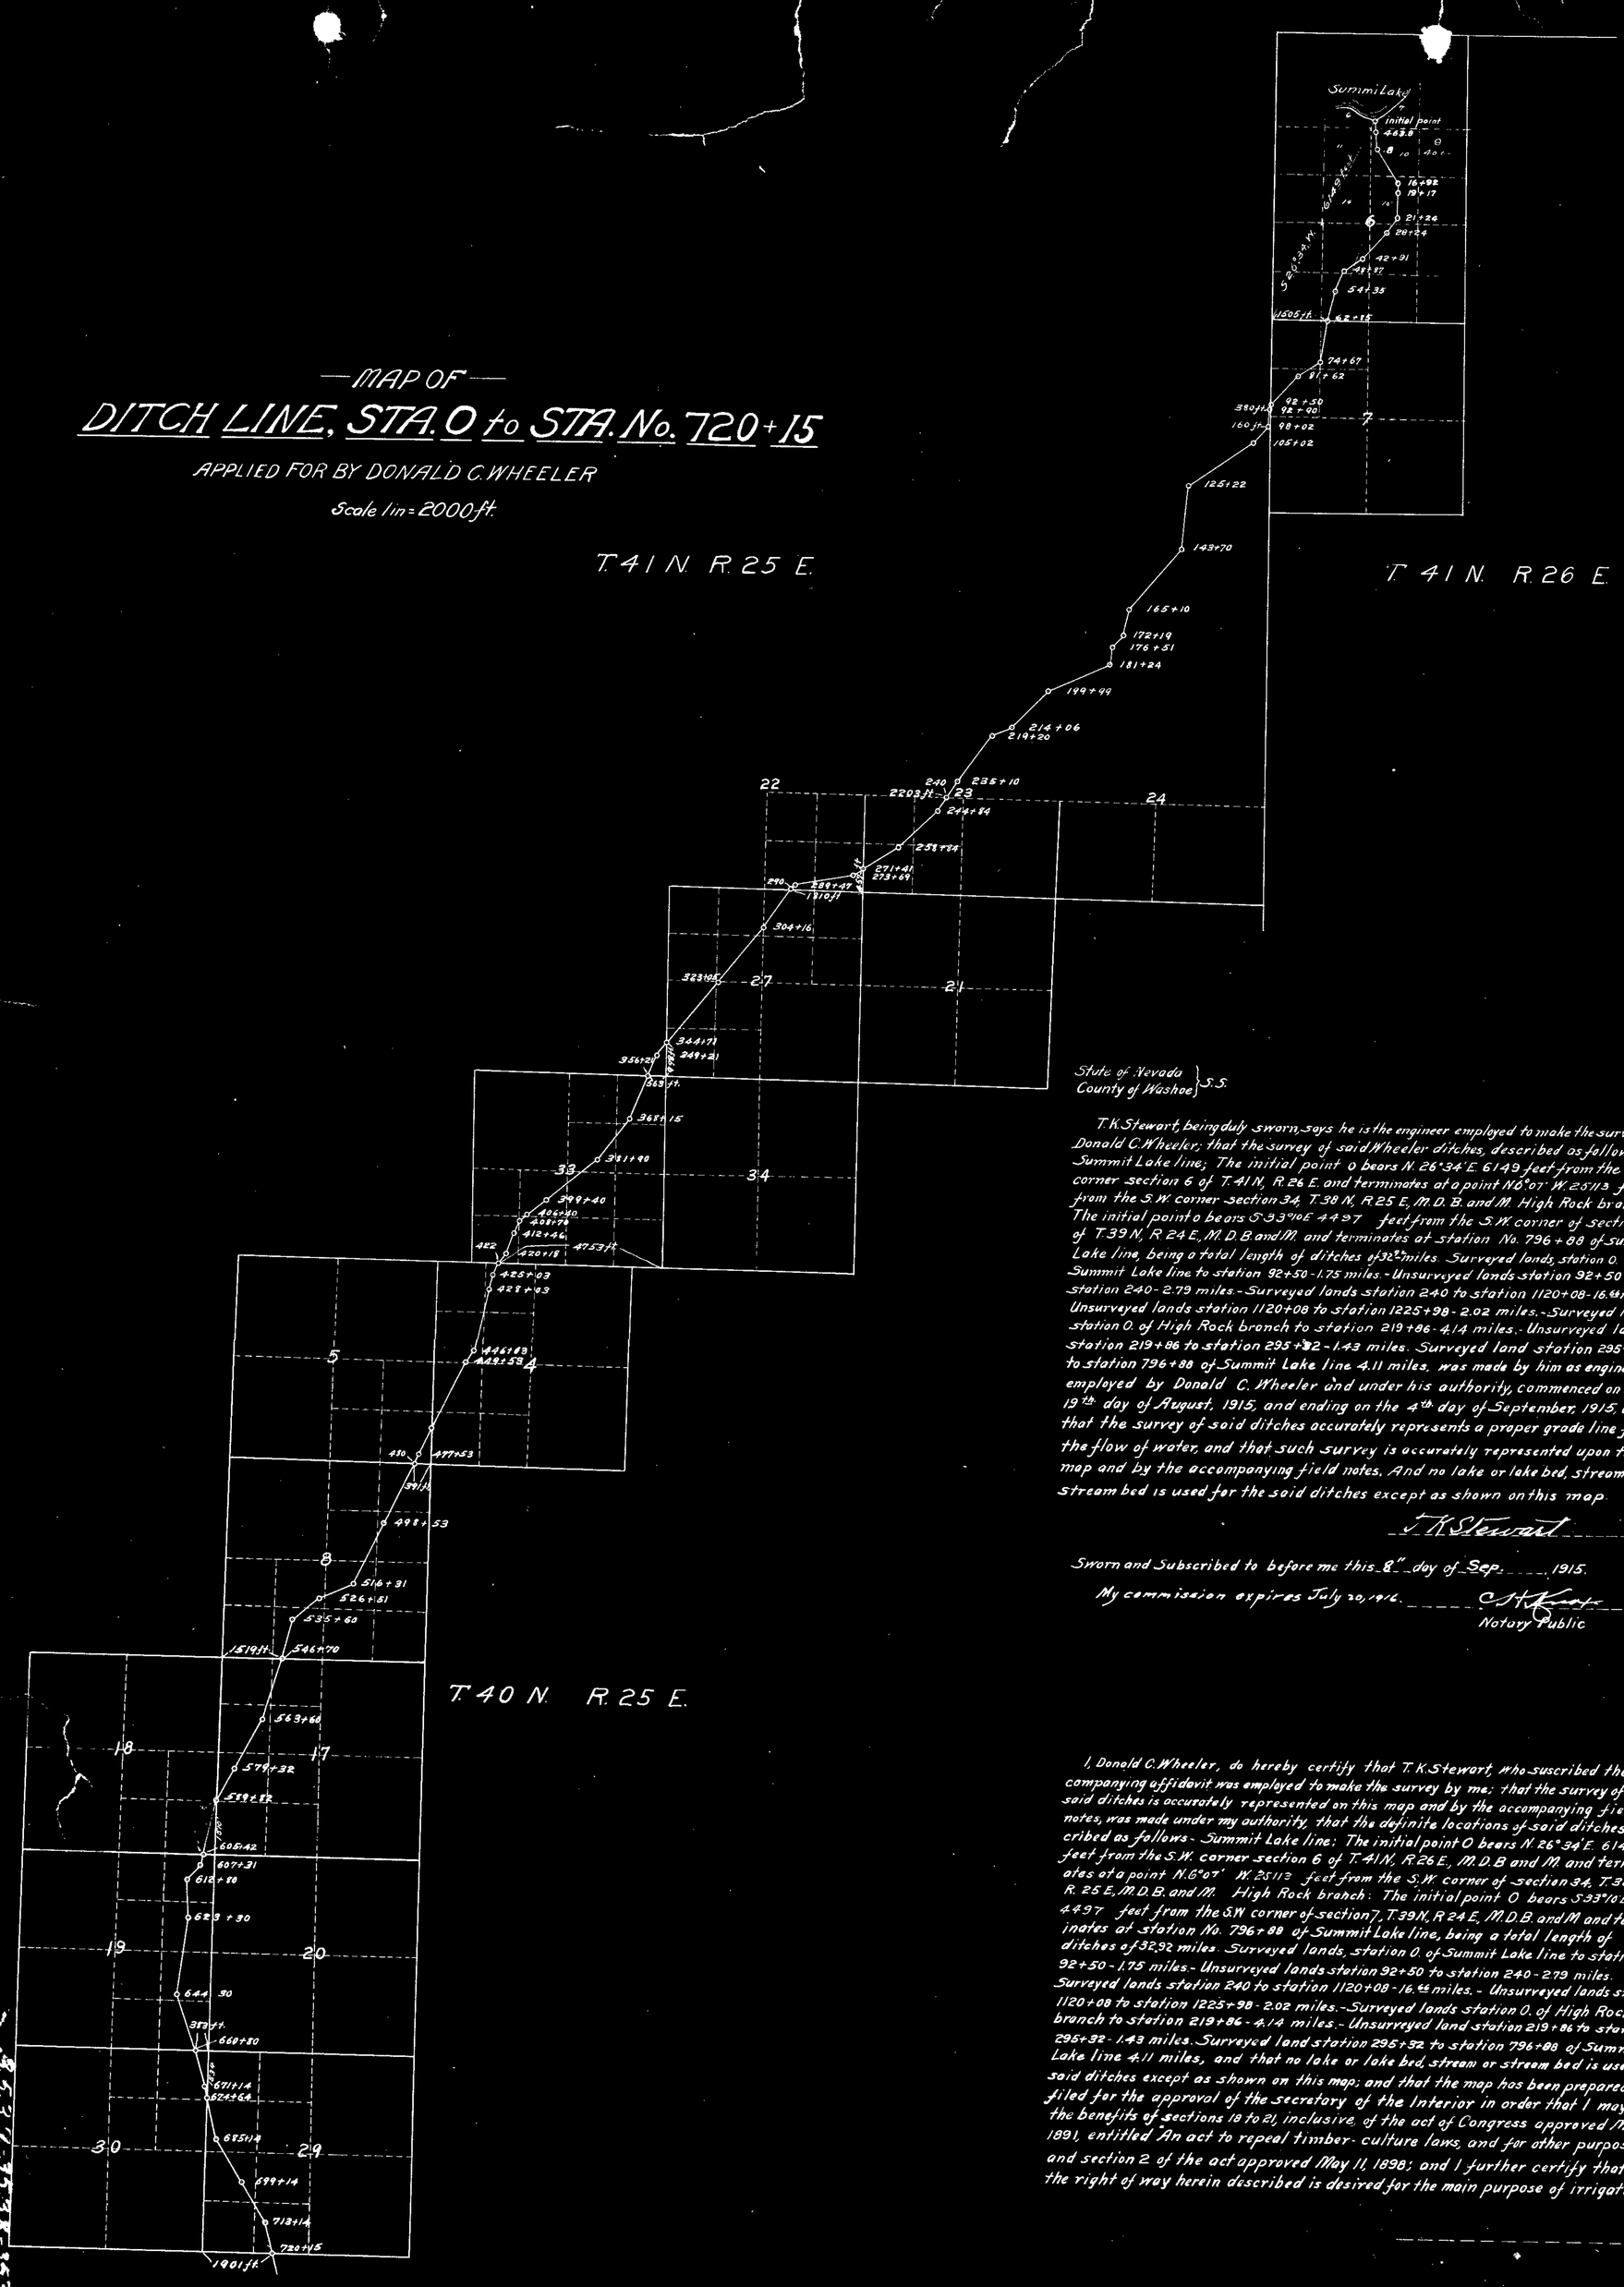

State of Nevada } S.S.
County of Washoe }

T. K. Stewart, being duly sworn, says he is the engineer employed to make the survey by Donald C. Wheeler; that the survey of said Wheeler ditches, described as follows: Summit Lake line; The initial point O bears N. 26°34' E. 6149 feet from the S. W. corner section 6 of T. 41 N, R. 26 E. and terminates at a point N. 6°07' W. 25113 feet from the S. W. corner section 34, T. 38 N, R. 25 E, M. D. B. and M. High Rock branch, The initial point O bears S. 33°10' E 4497 feet from the S. W. corner of section 7 of T. 39 N, R. 24 E, M. D. B. and M. and terminates at station No. 796+88 of Summit Lake line, being a total length of ditches of 32.92 miles. Surveyed lands, station O. of Summit Lake line to station 92+50 - 1.75 miles. - Unsurveyed lands station 92+50 to station 240 - 2.79 miles. - Surveyed lands station 240 to station 1120+08 - 16.66 miles. Unsurveyed lands station 1120+08 to station 1225+98 - 2.02 miles. - Surveyed lands station O. of High Rock branch to station 219+86 - 4.14 miles. - Unsurveyed land station 219+86 to station 295+32 - 1.43 miles. Surveyed land station 295+32 to station 796+88 of Summit Lake line 4.11 miles, was made by him as engineer employed by Donald C. Wheeler and under his authority, commenced on the 19th day of August, 1915, and ending on the 4th day of September, 1915, and that the survey of said ditches accurately represents a proper grade line for the flow of water, and that such survey is accurately represented upon this map and by the accompanying field notes. And no lake or lake bed, stream or stream bed is used for the said ditches except as shown on this map.

T. K. Stewart

Sworn and Subscribed to before me this 8th day of Sep. 1915.

My commission expires July 20, 1916. C. H. Knox
Notary Public

I, Donald C. Wheeler, do hereby certify that T. K. Stewart, who suscribed the accompanying affidavit was employed to make the survey by me; that the survey of the said ditches is accurately represented on this map and by the accompanying field notes, was made under my authority, that the definite locations of said ditches described as follows - Summit Lake line: The initial point O bears N. 26°34' E. 6149 feet from the S. W. corner section 6 of T. 41 N, R. 26 E., M. D. B and M. and terminates at a point N. 6°07' W. 25113 feet from the S. W. corner of section 34, T. 38 N, R. 25 E, M. D. B. and M. High Rock branch: The initial point O bears S. 33°10' E 4497 feet from the S. W. corner of section 7, T. 39 N, R. 24 E, M. D. B. and M and terminates at station No. 796+88 of Summit Lake line, being a total length of ditches of 32.92 miles. Surveyed lands, station O. of Summit Lake line to station 92+50 - 1.75 miles. - Unsurveyed lands station 92+50 to station 240 - 2.79 miles. Surveyed lands station 240 to station 1120+08 - 16.66 miles. - Unsurveyed lands station 1120+08 to station 1225+98 - 2.02 miles. - Surveyed lands station O. of High Rock branch to station 219+86 - 4.14 miles. - Unsurveyed land station 219+86 to station 295+32 - 1.43 miles. Surveyed land station 295+32 to station 796+88 of Summit Lake line 4.11 miles, and that no lake or lake bed, stream or stream bed is used for said ditches except as shown on this map; and that the map has been prepared to be filed for the approval of the secretary of the Interior in order that I may obtain the benefits of sections 18 to 21, inclusive, of the act of Congress approved March 3, 1891, entitled "An act to repeal timber-culture laws, and for other purposes," and section 2 of the act approved May 11, 1898; and I further certify that the right of way herein described is desired for the main purpose of irrigation

3537-3538-3539

— MAP OF —
DITCH LINE, STA. 0 to STA. 1225+98

APPLIED FOR BY DONALD C. WHEELER

Scale 1 in = 2000 ft.

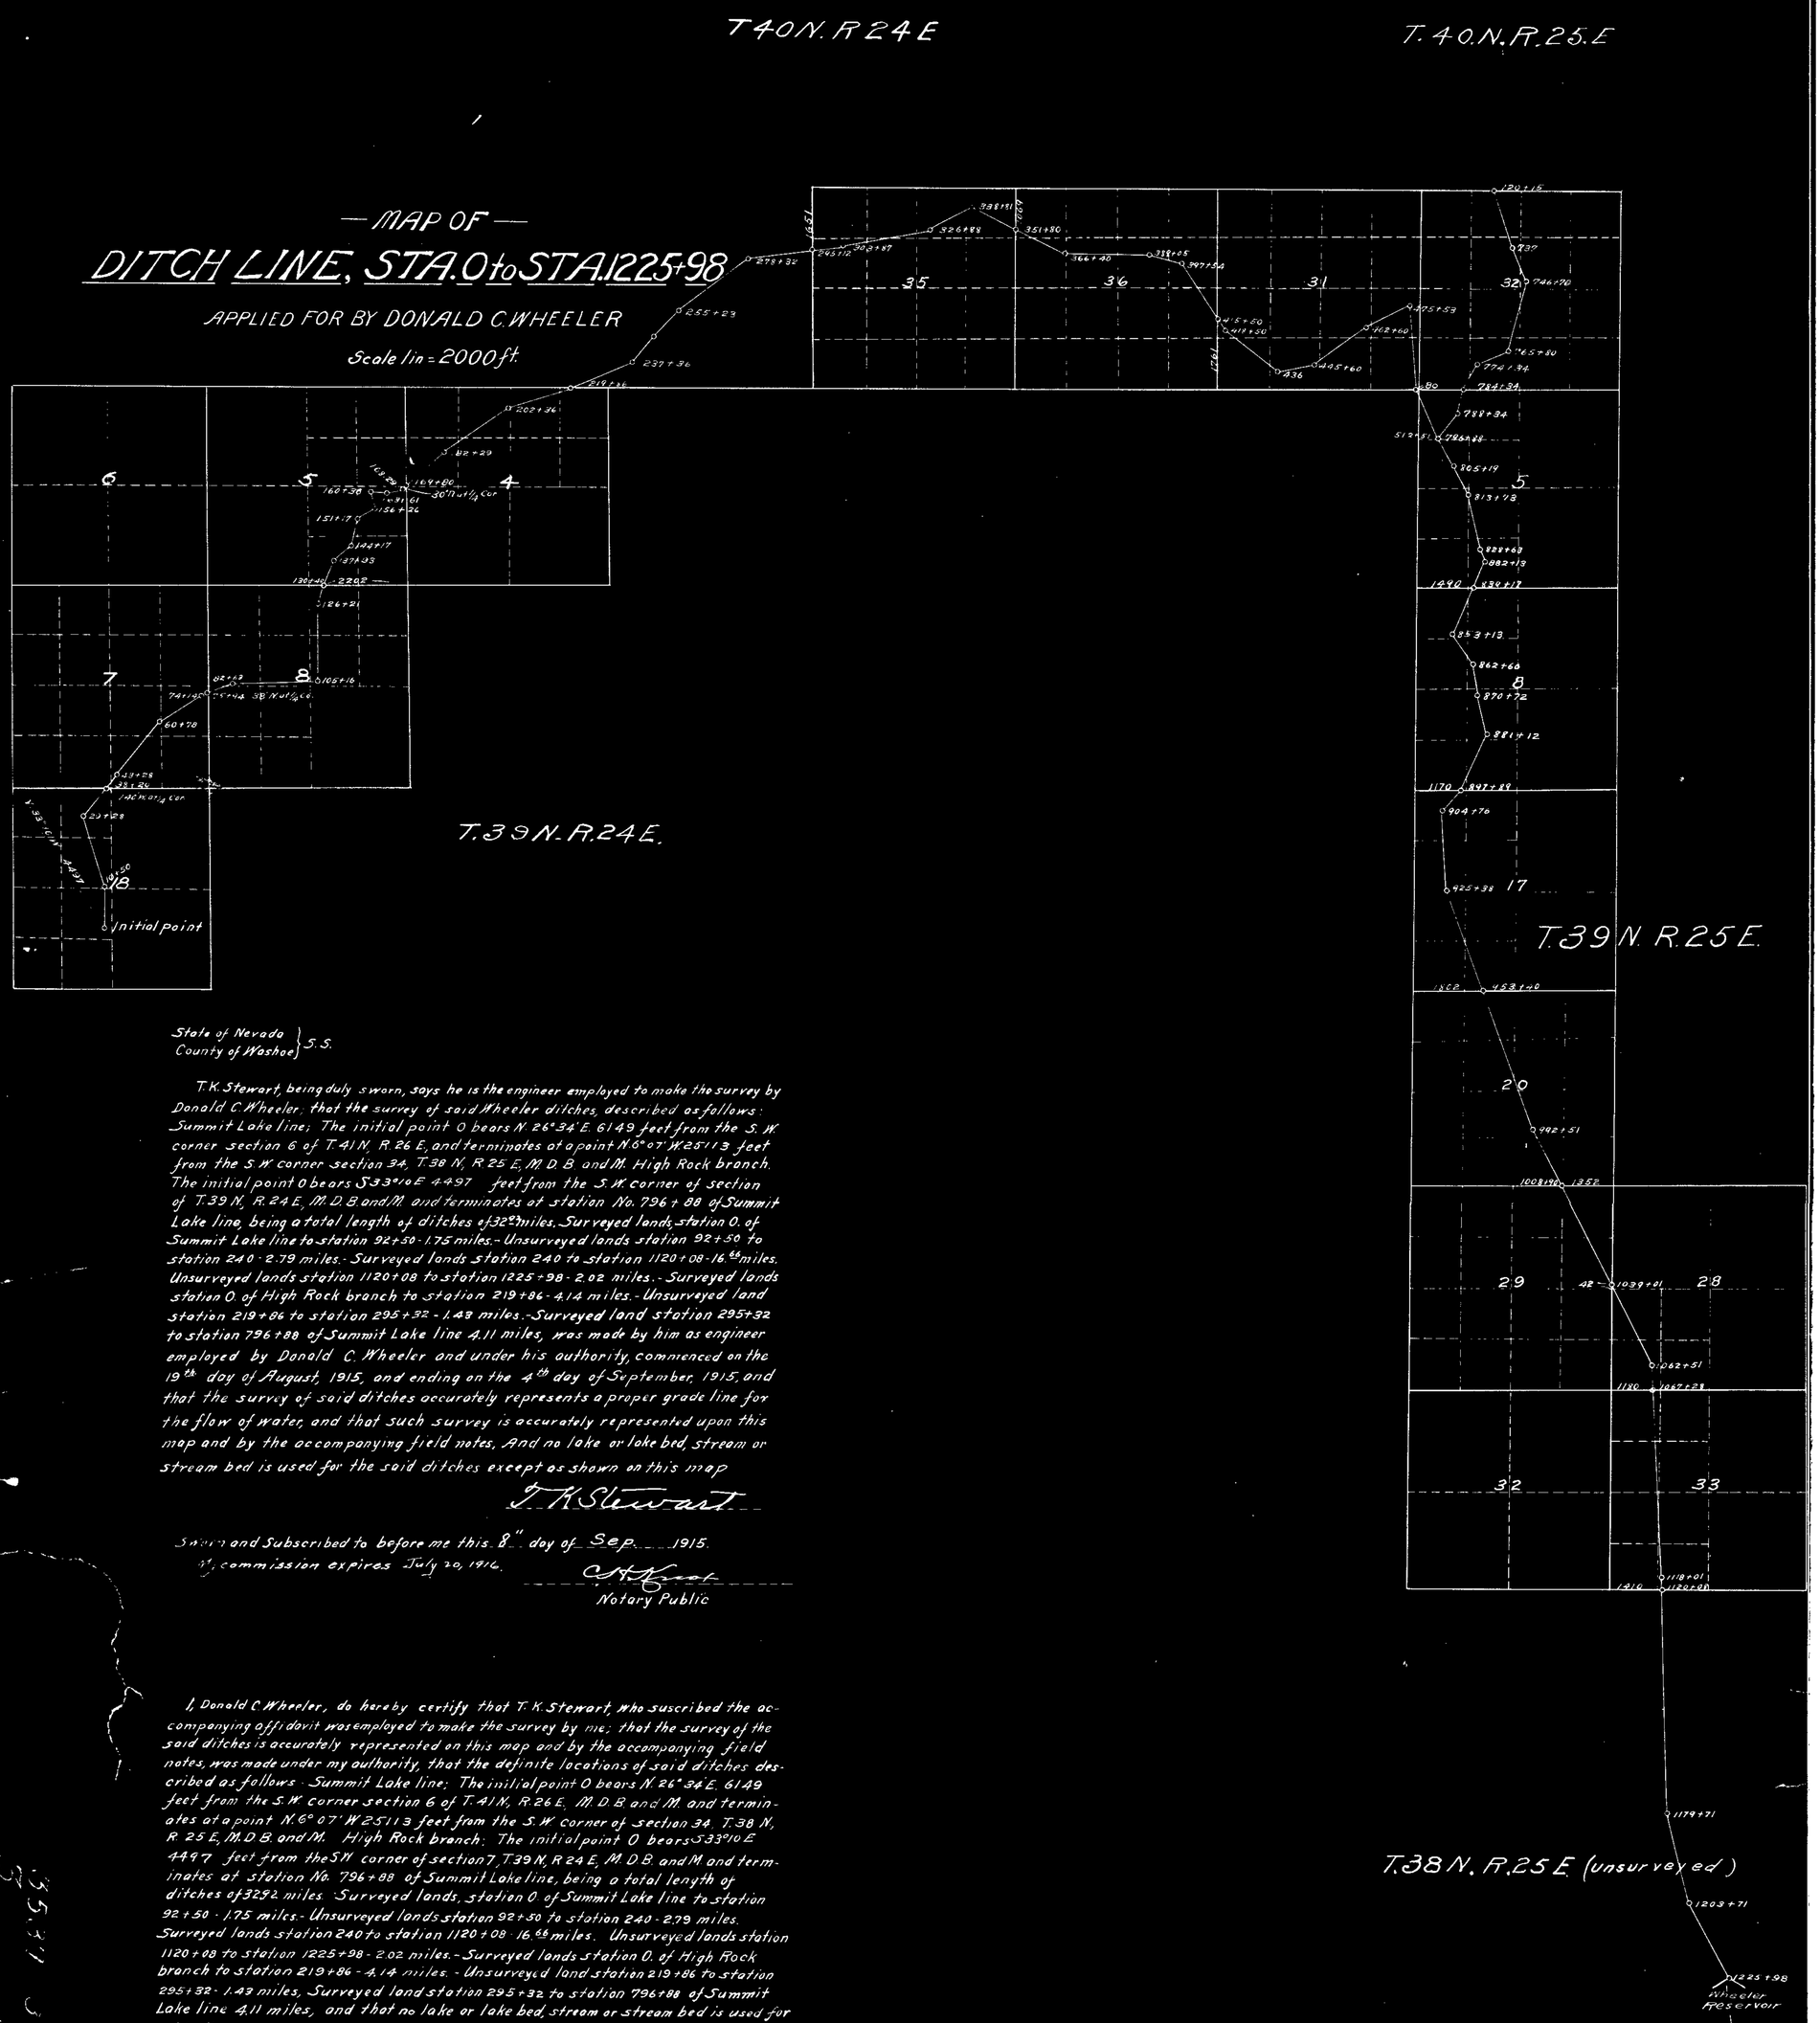

State of Nevada } S.S.
County of Washoe }

T. K. Stewart, being duly sworn, says he is the engineer employed to make the survey by Donald C. Wheeler; that the survey of said Wheeler ditches, described as follows: Summit Lake line; The initial point O bears N. 26°34' E. 6149 feet from the S. W. corner section 6 of T. 41 N, R. 26 E, and terminates at a point N. 6°07' W. 25113 feet from the S. W. corner section 34, T. 38 N, R. 25 E, M. D. B. and M. High Rock branch. The initial point O bears S 33°10 E 4497 feet from the S. W. corner of section of T. 39 N, R. 24 E, M. D. B. and M. and terminates at station No. 796 + 88 of Summit Lake line, being a total length of ditches of 32.92 miles. Surveyed lands, station O. of Summit Lake line to station 92+50 - 1.75 miles. - Unsurveyed lands station 92+50 to station 240 - 2.79 miles. - Surveyed lands station 240 to station 1120+08 - 16.66 miles. Unsurveyed lands station 1120+08 to station 1225+98 - 2.02 miles. - Surveyed lands station O. of High Rock branch to station 219+86 - 4.14 miles. - Unsurveyed land station 219+86 to station 295+32 - 1.43 miles. - Surveyed land station 295+32 to station 796+88 of Summit Lake line 4.11 miles, was made by him as engineer employed by Donald C. Wheeler and under his authority, commenced on the 19th day of August, 1915, and ending on the 4th day of September, 1915, and that the survey of said ditches accurately represents a proper grade line for the flow of water, and that such survey is accurately represented upon this map and by the accompanying field notes. And no lake or lake bed, stream or stream bed is used for the said ditches except as shown on this map

T. K. Stewart

Sworn and Subscribed to before me this 8th day of Sep. 1915.
My commission expires July 20, 1916.

C. H. Knox
Notary Public

I, Donald C. Wheeler, do hereby certify that T. K. Stewart, who suscribed the accompanying affidavit was employed to make the survey by me; that the survey of the said ditches is accurately represented on this map and by the accompanying field notes, was made under my authority, that the definite locations of said ditches described as follows - Summit Lake line; The initial point O bears N. 26°34' E. 6149 feet from the S. W. corner section 6 of T. 41 N, R. 26 E, M. D. B. and M. and terminates at a point N. 6°07' W. 25113 feet from the S. W. corner of section 34, T. 38 N, R. 25 E, M. D. B. and M. High Rock branch; The initial point O bears S 33°10 E 4497 feet from the S. W. corner of section 7, T. 39 N, R. 24 E, M. D. B. and M. and terminates at station No. 796 + 88 of Summit Lake line, being a total length of ditches of 32.92 miles. Surveyed lands, station O. of Summit Lake line to station 92 + 50 - 1.75 miles. - Unsurveyed lands station 92 + 50 to station 240 - 2.79 miles. Surveyed lands station 240 to station 1120 + 08 - 16.66 miles. Unsurveyed lands station 1120 + 08 to station 1225 + 98 - 2.02 miles. - Surveyed lands station O. of High Rock branch to station 219 + 86 - 4.14 miles. - Unsurveyed land station 219 + 86 to station 295 + 32 - 1.43 miles, Surveyed land station 295 + 32 to station 796 + 88 of Summit Lake line 4.11 miles, and that no lake or lake bed, stream or stream bed is used for said ditches except as shown on this map; and that the map has been prepared to be filed for the approval of the secretary of the Interior in order that I may obtain the benefits of sections 18 to 21, inclusive, of the act of Congress approved March 3, 1891, entitled "An act to repeal timber-culture laws, and for other purposes," and section 2 of the act approved May 11, 1898; and I further certify that the right of way herein described is desired for the main purpose of irrigation