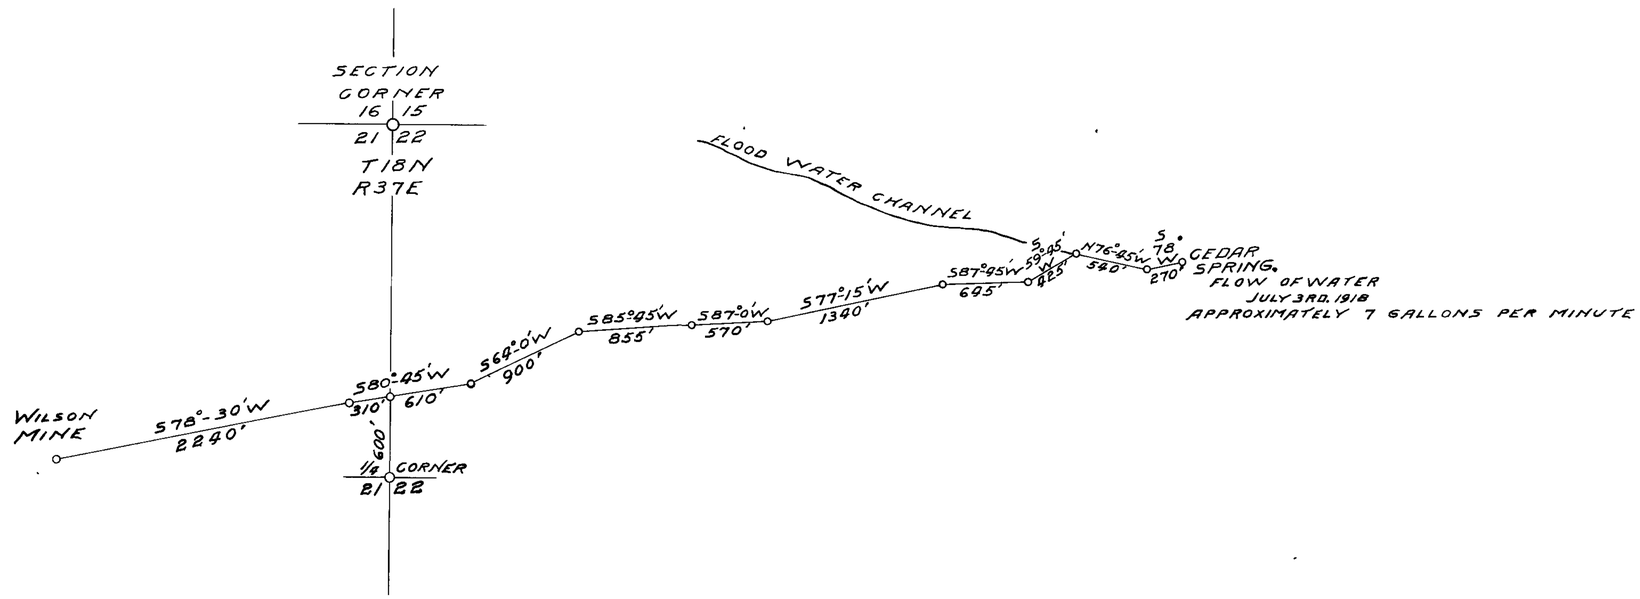

CEDAR SPRING PIPE LINE
PERMIT NO. 3554
FRANK WILSON
WONDER NEVADA

SCALE 1 IN. = 600 FT.

STATE OF NEVADA } AFFIDAVIT
COUNTY OF MINERAL } SS

I, J.M. SHIRK, being first duly sworn depose and say that the above map is a true and accurate plat of the proposed CEDAR SPRING PIPE LINE, as taken from the field notes of a survey made by me, completed on the third day of JULY 1918; that the map represents the works described in Application No. 3554, together with the location of streams and ditches in the immediate vicinity.

John M Shirk SURVEYOR

Subscribed and sworn to before me this, the 25th. day of JULY 1918.

S M Summerfield

NOTARY PUBLIC in and for MINERAL COUNTY, NEVADA.

F: 7-27-18

7/27/18

3554