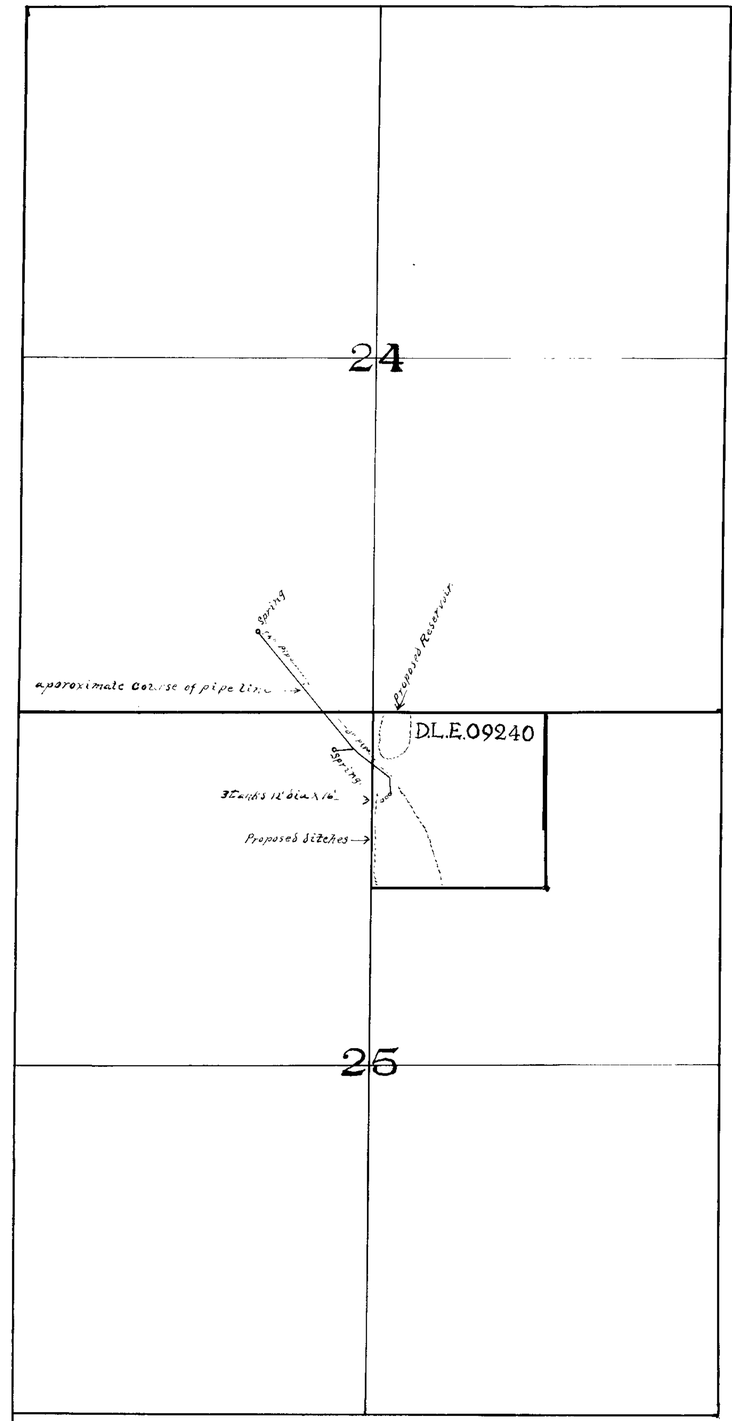

TOWNSHIP 16N. R. 20E.

N.

State of Nevada
County of Ormsby ss.

I, E. H. Sweetland, being first duly sworn, depose and say that the above is a true and accurate plat of the lands to be irrigated by Paul Jones, as taken from the field notes of a survey made by me, completed on the first day of Dec., 1916:

That the map and survey were made at the instance of Paul Jones, owner of said lands, and that it truly represents the lands to be irri- by said Paul Jones.

E. H. Sweetland. surveyor.

Subscribed and sworn to before me,
this ninth day of May, 1917.

Notary Public, in and for Ormsby County, Nevada.
My commission expires Mar. 19, 1921.

MAP
of
BICKEL CANYON SPRINGS.

scale:-600' = 1"

PERMIT NO. 3555.

3555