Section	Subdivision	Township	Range	Cultivated Acreage	Description of Culture	Date of first Culture
13	S½ SW¼	6 S.	39 E. M.D.M.			
14	S½ SE¼	6 S.	39 E.	28 38/100	Garden ½ acre Rye and Barley Alfalfa and Brome grass	Spring & Summer of 1916

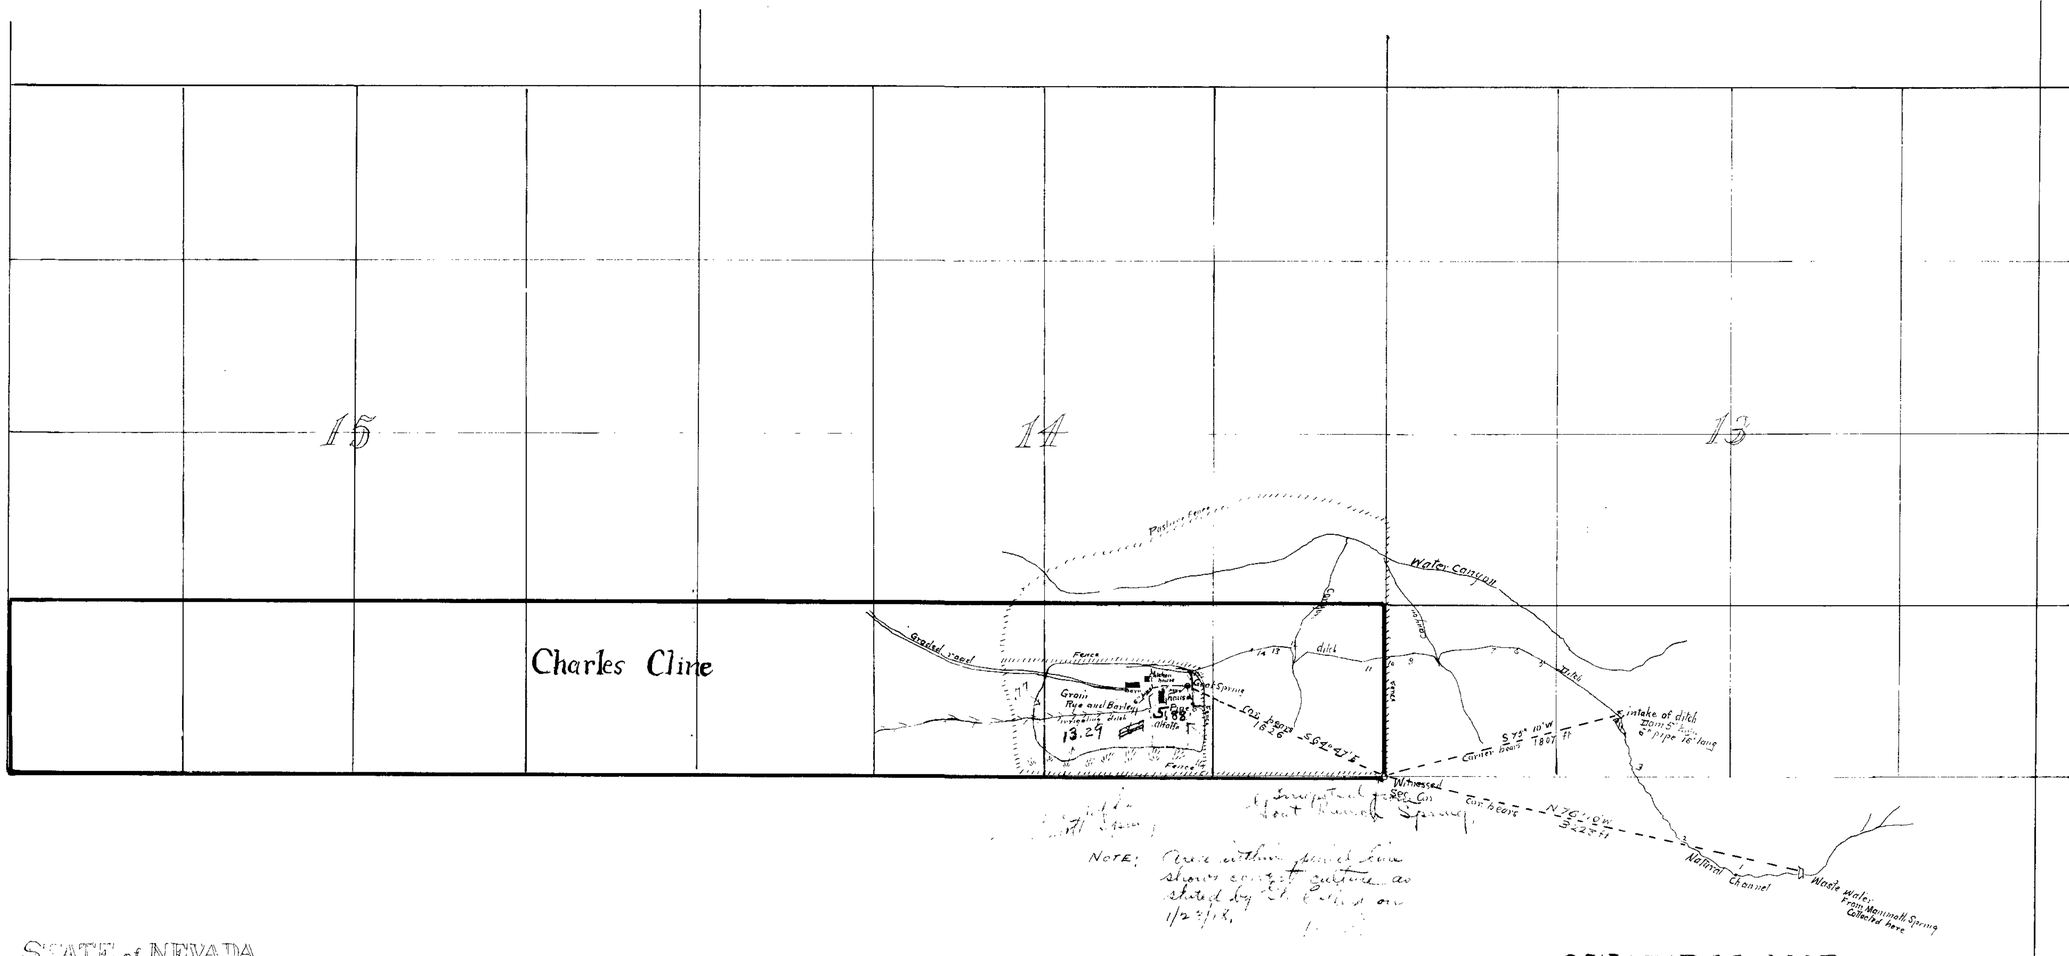

NOTE: Area within pencil line shows correct culture as stated by [illegible] on 1/23/18.

STATE of NEVADA
County of Esmeralda

I W. G. Dixon being first duly sworn depose and say that the above map is a true and accurate plat of lands irrigated by Charles Cline as taken from the field notes of a survey made by me. Completed on the 29th day of May 1916

The map and Survey were made at the instance of Charles Cline owner of said lands and that it truly represents the irrigated lands of the said Charles Cline

W. G. Dixon

Subscribed and sworn to before me this 27 day of June 1916

[illegible] Preston

CERTIFICATE No. 7137 ISSUED 9-2-69

CULTURAL MAP OF GOAT SPRING and surplus water of MAMMOTH SPRING BY Charles Cline

FILED
JUL 1 1916

3577