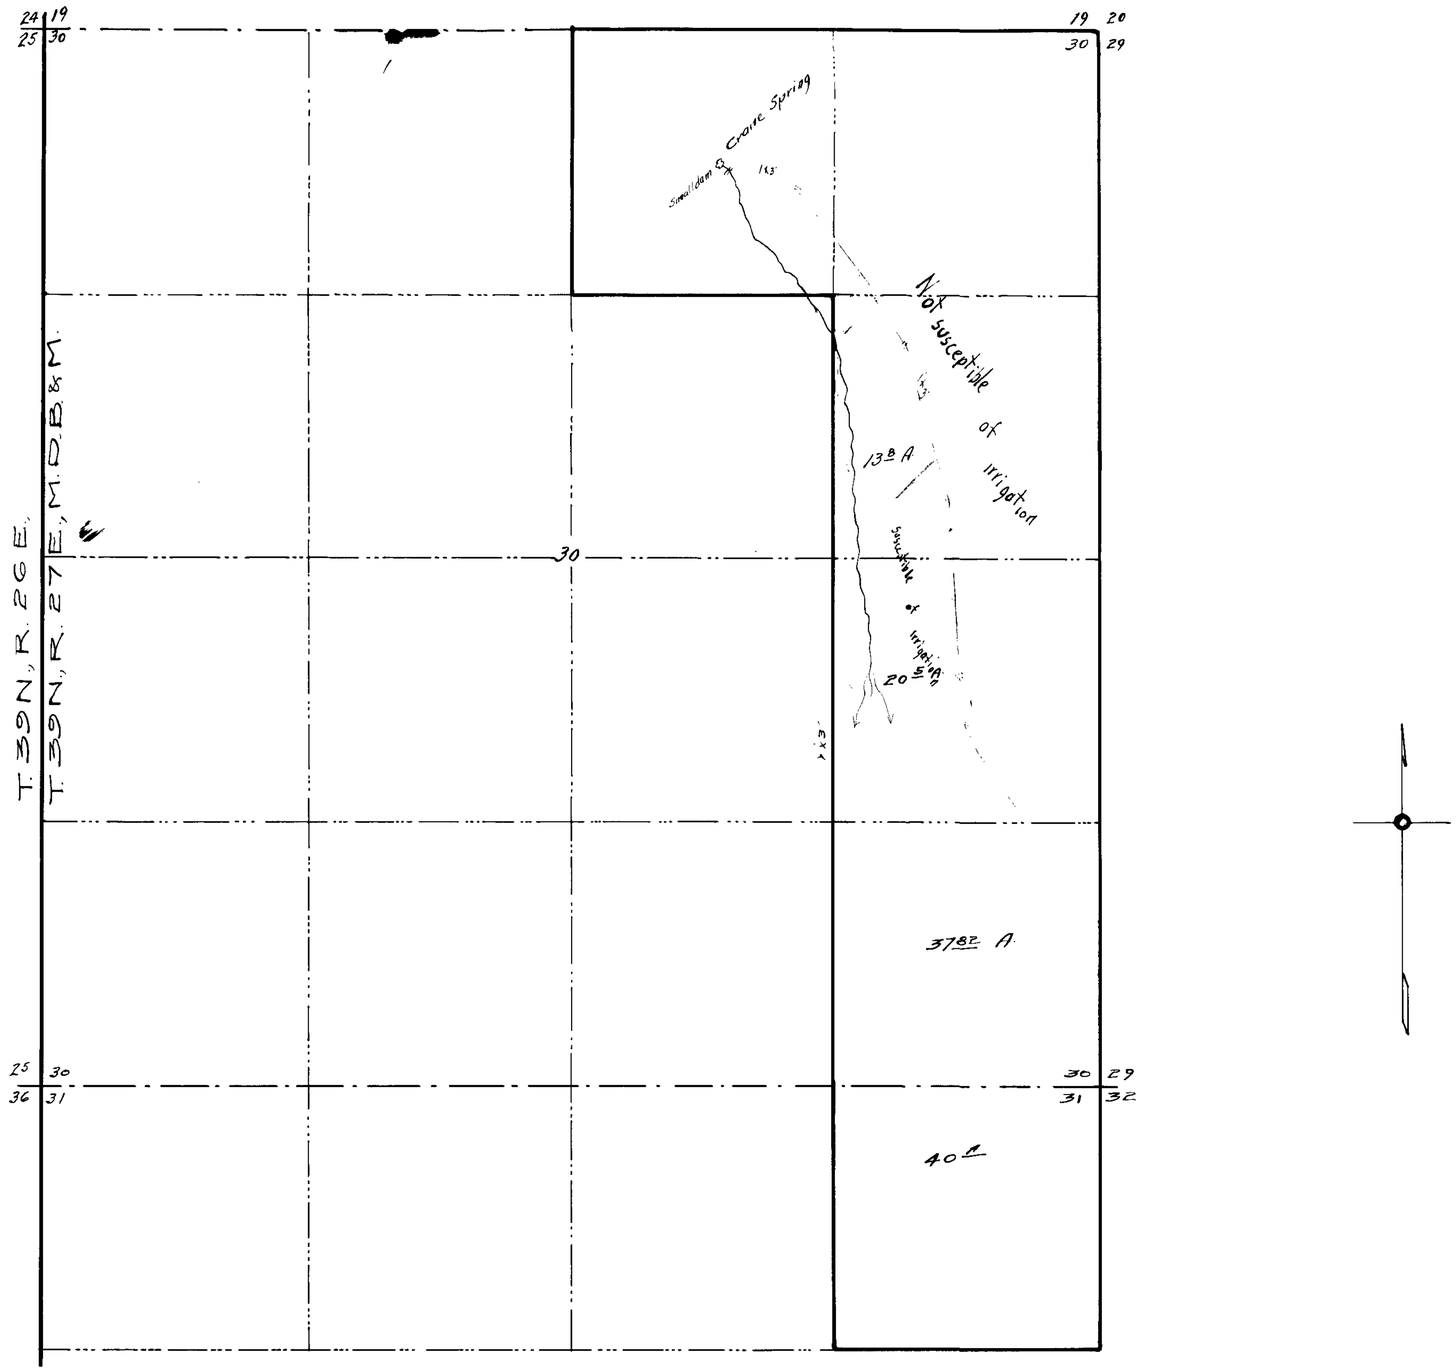

State of Nevada }
County of Humboldt } ss

I, Horace H. Sheldon, being first duly sworn depose and say that the above map is a true and accurate plat of the irrigation works as taken from the field notes of a survey made by me completed on the 6th day of August, 1916; that such survey was made at the instance of Edward Weiss; that the map represents the works described in Application No. 3588, together with the location of streams and ditches in the immediate vicinity.

Horace H. Sheldon Cl.

Subscribed and sworn to before me this 23rd day of August, 1916.

G. G. Wilson

Notary Public in and for Humboldt County, Nevada.

FILED
SEP 22 1916

MAP
OF
PROPOSED SYSTEM OF IRRIGATION
OF
EDWARD WEISS
FROM
CRANE SPRINGS
HUMBOLDT COUNTY, NEVADA,
AUGUST, 1916. SCALE 1" = 400'

3588