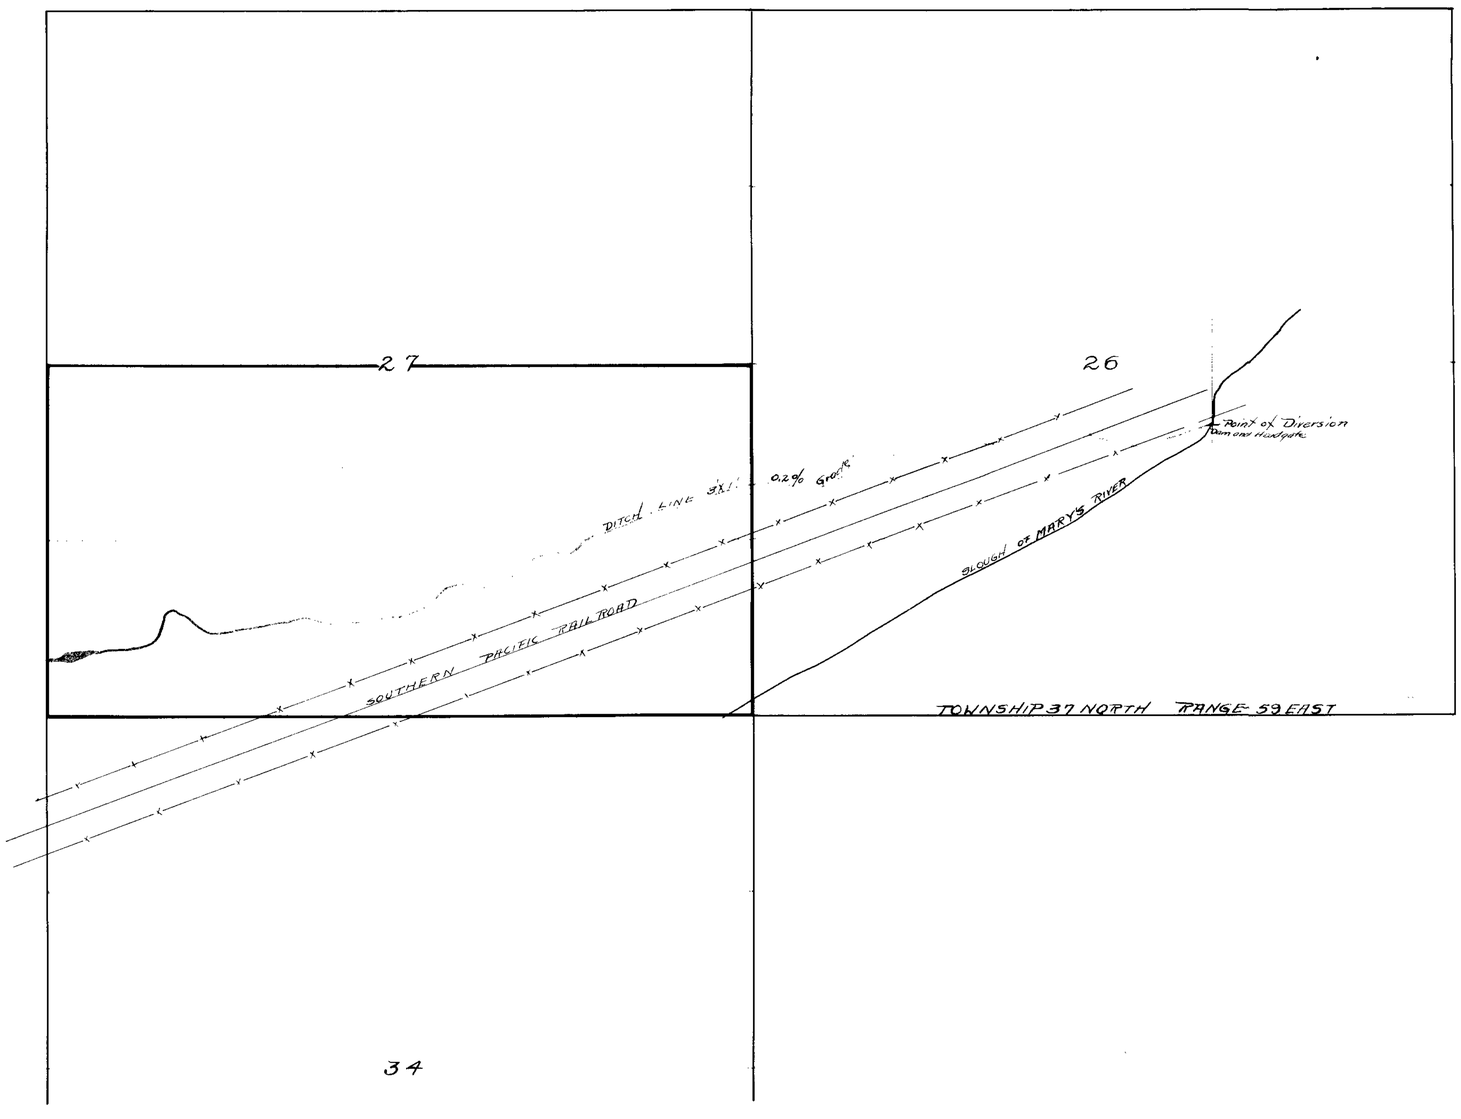

MAP

PERMIT No 3595

HELD BY

ROBERT W. ANDERSON.

WATER OF MARY'S RIVER IS TO BE USED UNDER THIS PERMIT

SCALE 600 FEET TO AN INCH

STATE OF NEVADA }
COUNTY OF ELKO } SS

F R Jacoby being first duly sworn deposes and says that the above map is a true and accurate plat of the irrigation works as taken from the field notes of a survey made by me completed on the 18th day of September, 1915, that such survey was made at the instance of Robert W Anderson, that the map represents the works described in Application No 3595 together with the location of streams and ditches in the immediate vicinity

F R Jacoby Surveyor

Subscribed and sworn to before me this the 19th day of May 1916

J L Vandiver
Notary Public, in and for ELKO County, Nevada.

3595