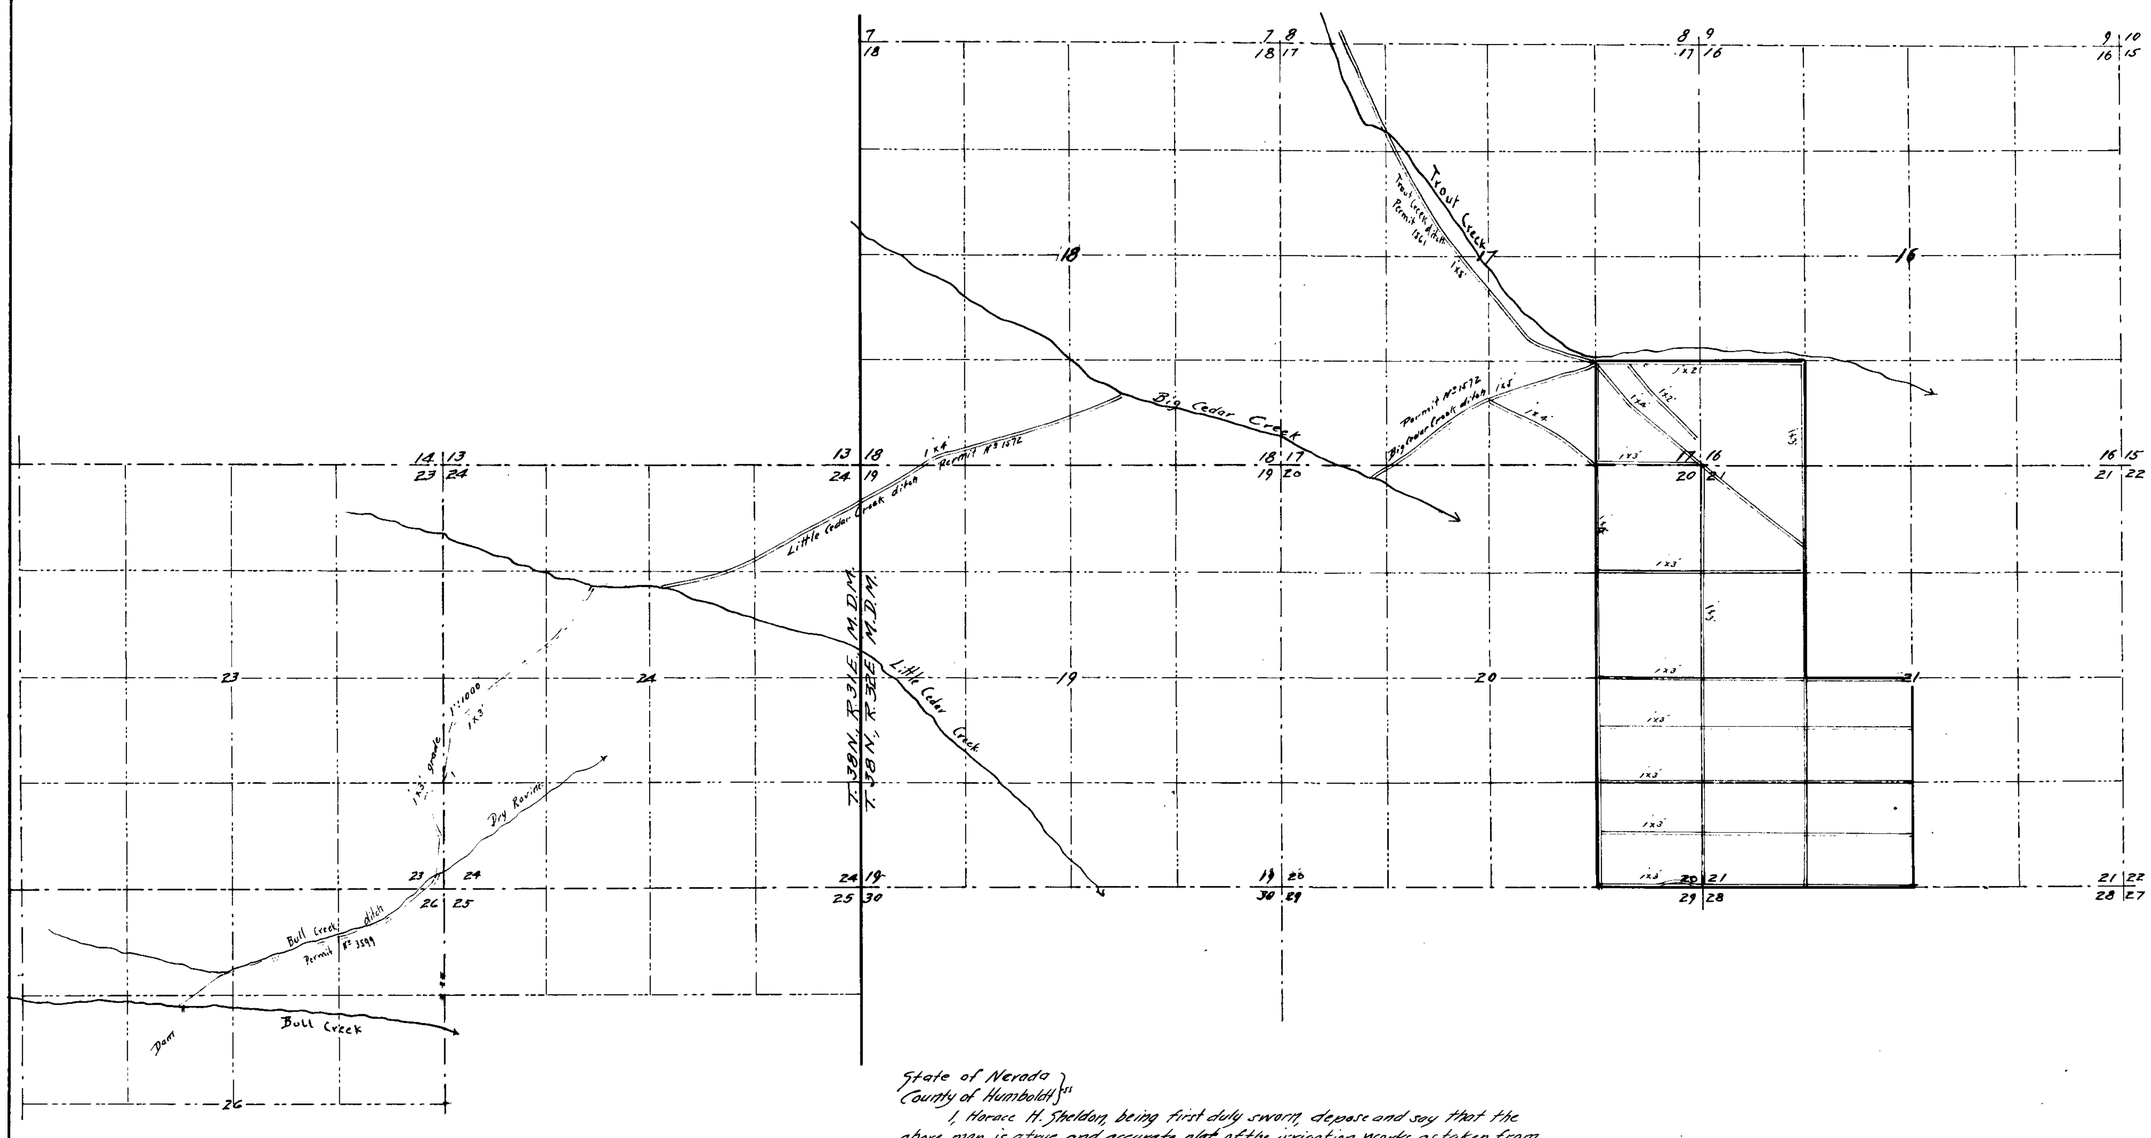


State of Nevada
County of Humboldt } ss

I, Horace H. Sheldon, being first duly sworn, depose and say that the above map is a true and accurate plat of the irrigation works, as taken from the field notes of a survey made by me completed on the 28th day of September, 1916; that such survey was made at the instance of Frederick C. Hummel; that the map represents the works described in Application No. 3599, together with the location of streams and ditches in the immediate vicinity.

Horace H. Sheldon, C.E.
Surveyor.

Subscribed and sworn to before me this the 28th day of February, 1917

L. G. Wilson
Notary Public in and for Humboldt Co, Nevada.

MAP
SHOWING
PEARL S. & F. C. HUMMEL'S
SYSTEM OF IRRIGATION
UNDER
PERMIT No 3599
BULL CREEK
HUMBOLDT CO., NEVADA
FEB. 1917 SCALE 1" = 1000 FT.

3599