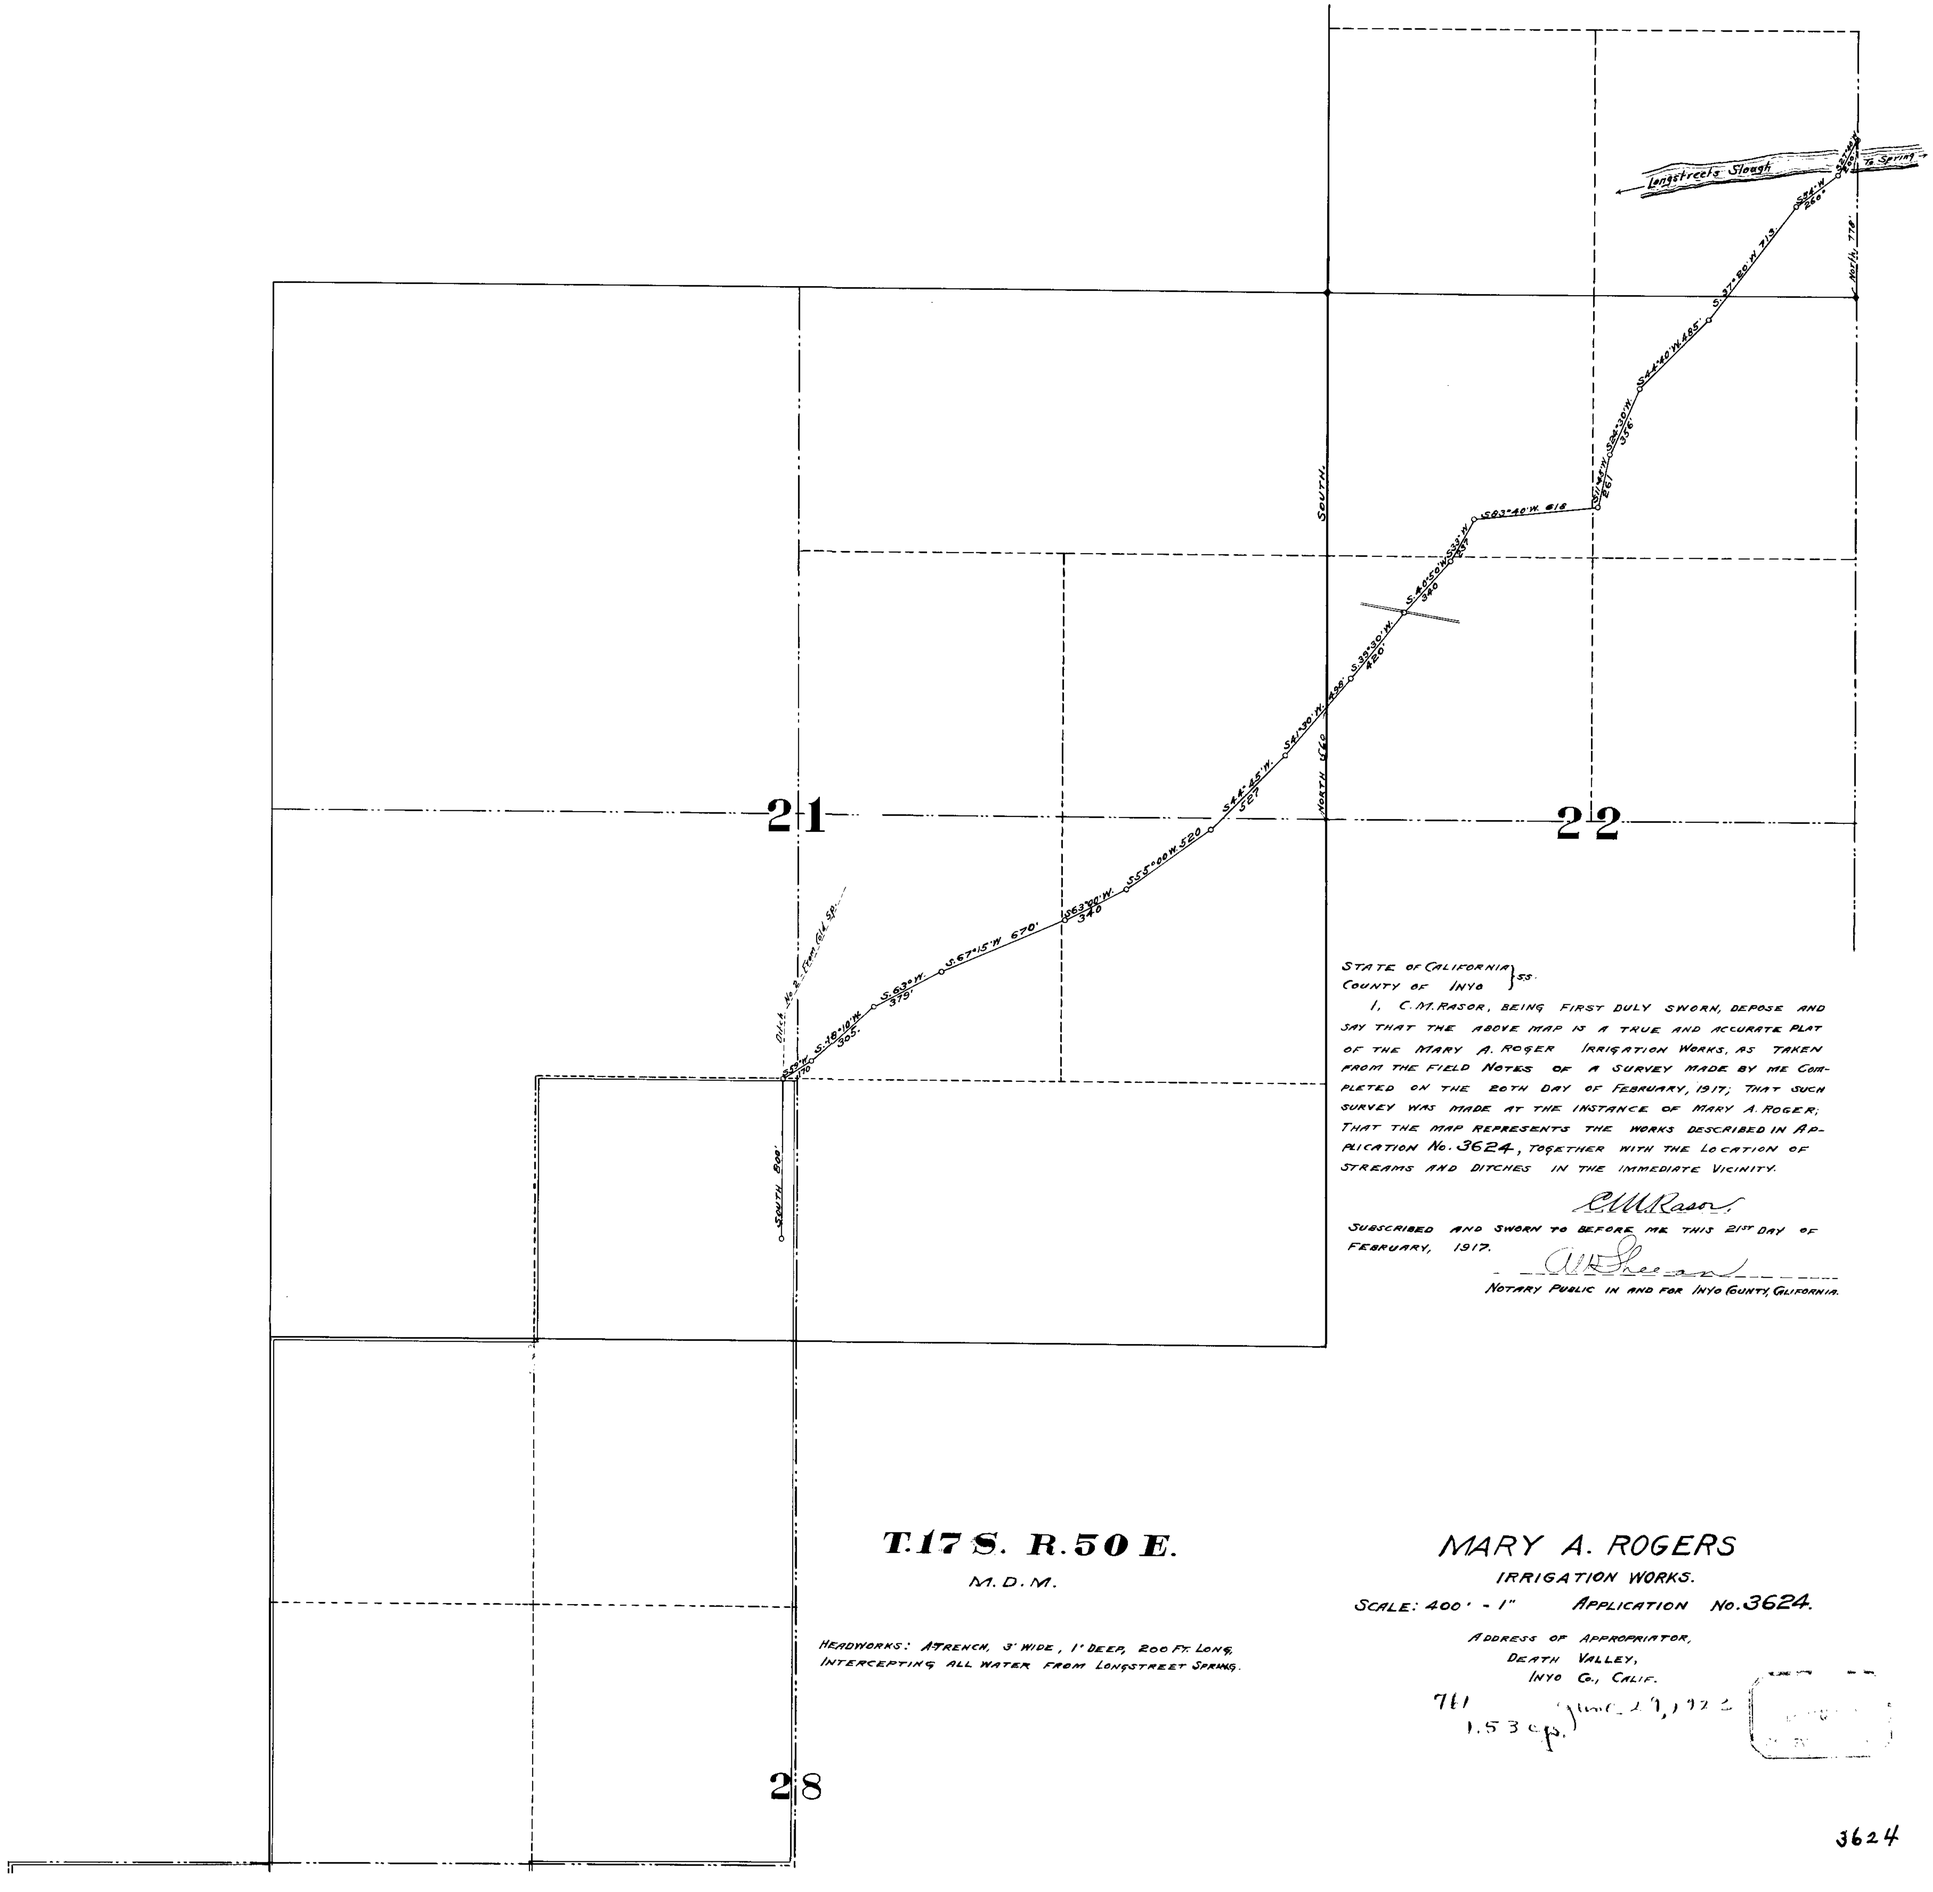

STATE OF CALIFORNIA }
COUNTY OF INYO } ss.

I, C. M. RASOR, BEING FIRST DULY SWORN, DEPOSE AND SAY THAT THE ABOVE MAP IS A TRUE AND ACCURATE PLAT OF THE MARY A. ROGER IRRIGATION WORKS, AS TAKEN FROM THE FIELD NOTES OF A SURVEY MADE BY ME COMPLETED ON THE 20TH DAY OF FEBRUARY, 1917; THAT SUCH SURVEY WAS MADE AT THE INSTANCE OF MARY A. ROGER; THAT THE MAP REPRESENTS THE WORKS DESCRIBED IN APPLICATION No. 3624, TOGETHER WITH THE LOCATION OF STREAMS AND DITCHES IN THE IMMEDIATE VICINITY.

C M Rasor

SUBSCRIBED AND SWORN TO BEFORE ME THIS 21ST DAY OF FEBRUARY, 1917.

A W Sheehan

NOTARY PUBLIC IN AND FOR INYO COUNTY, CALIFORNIA.

T. 17 S. R. 50 E.

M. D. M.

HEADWORKS: A TRENCH, 3' WIDE, 1' DEEP, 200 FT. LONG, INTERCEPTING ALL WATER FROM LONGSTREET SPRING.

MARY A. ROGERS

IRRIGATION WORKS.

SCALE: 400' - 1" APPLICATION No. 3624.

ADDRESS OF APPROPRIATOR,
DEATH VALLEY,
INYO CO., CALIF.

761
1.53 cp. June 17, 1922

3624