Section	Sub-division	Township	Range	Cultivated Acreage	Description of Culture	Date of First Culture
14	SW¼-SW¼	27 N.	43 E	40	HAY	
23	NW¼	"	"	120	HAY	
23	N½NE¼	"	"	5	WHEAT	
26	N½NE¼	"	"	3	WHEAT	

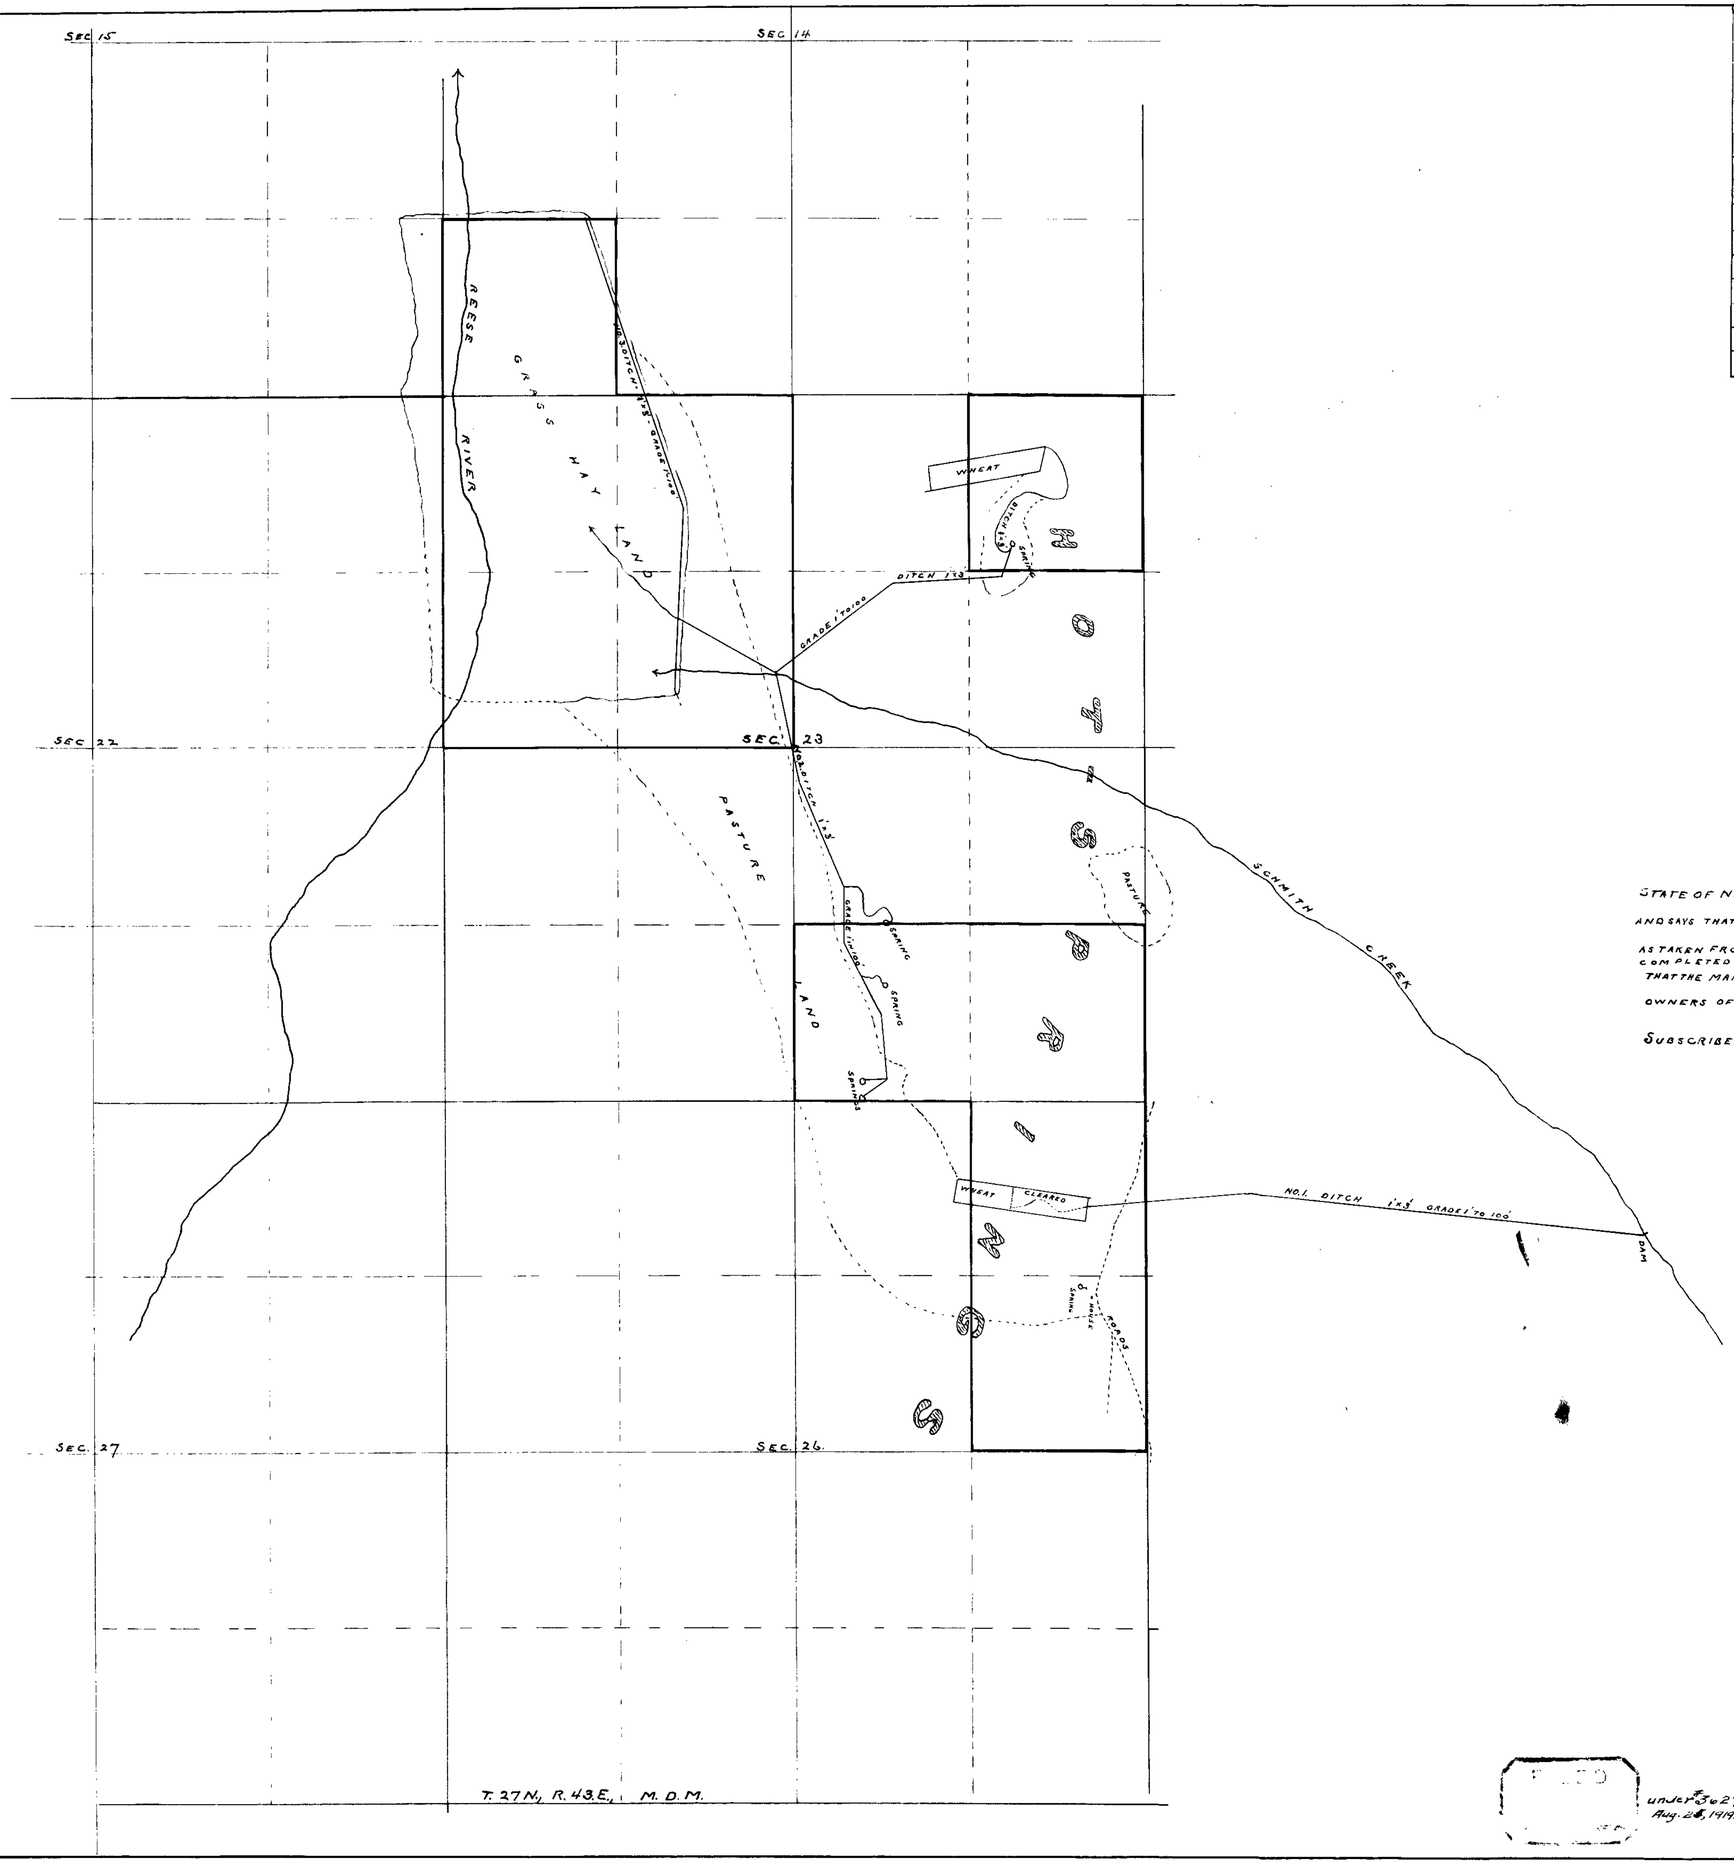

STATE OF NEVADA, COUNTY OF LANDER, SS.

J. H. TROLSON, BEING FIRST DULY SWORN, DEPOSES AND SAYS THAT THE ABOVE MAP IS A TRUE AND ACCURATE PLAT OF THE LANDS IRRIGATED BY THE HOT SPRINGS, AS TAKEN FROM THE FIELD NOTES OF A SURVEY MADE BY ME (OR UNDER MY SUPERVISION AND DIRECTION) COMPLETED ON THE 24TH DAY OF MAY 1917.

THAT THE MAP AND SURVEY WERE MADE AT THE INSTANCE OF ST JOHN LABORDE AND PETER LABORDE OWNERS OF SAID LANDS, AND THAT IT TRULY REPRESENTS THE IRRIGATED LANDS OF SAID SPRINGS.

J. H. Trolson, Surveyor

SUBSCRIBED AND SWORN TO BEFORE ME THIS 24th DAY OF May 1917.

Leza L. Demboski
NOTARY PUBLIC, IN AND FOR LANDER COUNTY, NEVADA

FILED under #3627 Aug. 28, 1919.

OWNERS ST JOHN LABORDE AND PETER LABORDE

SOURCE HOT SPRINGS

APPLICATION SERIAL Nos. 3625, 3626, 3627, 3920

3625 3626 3627