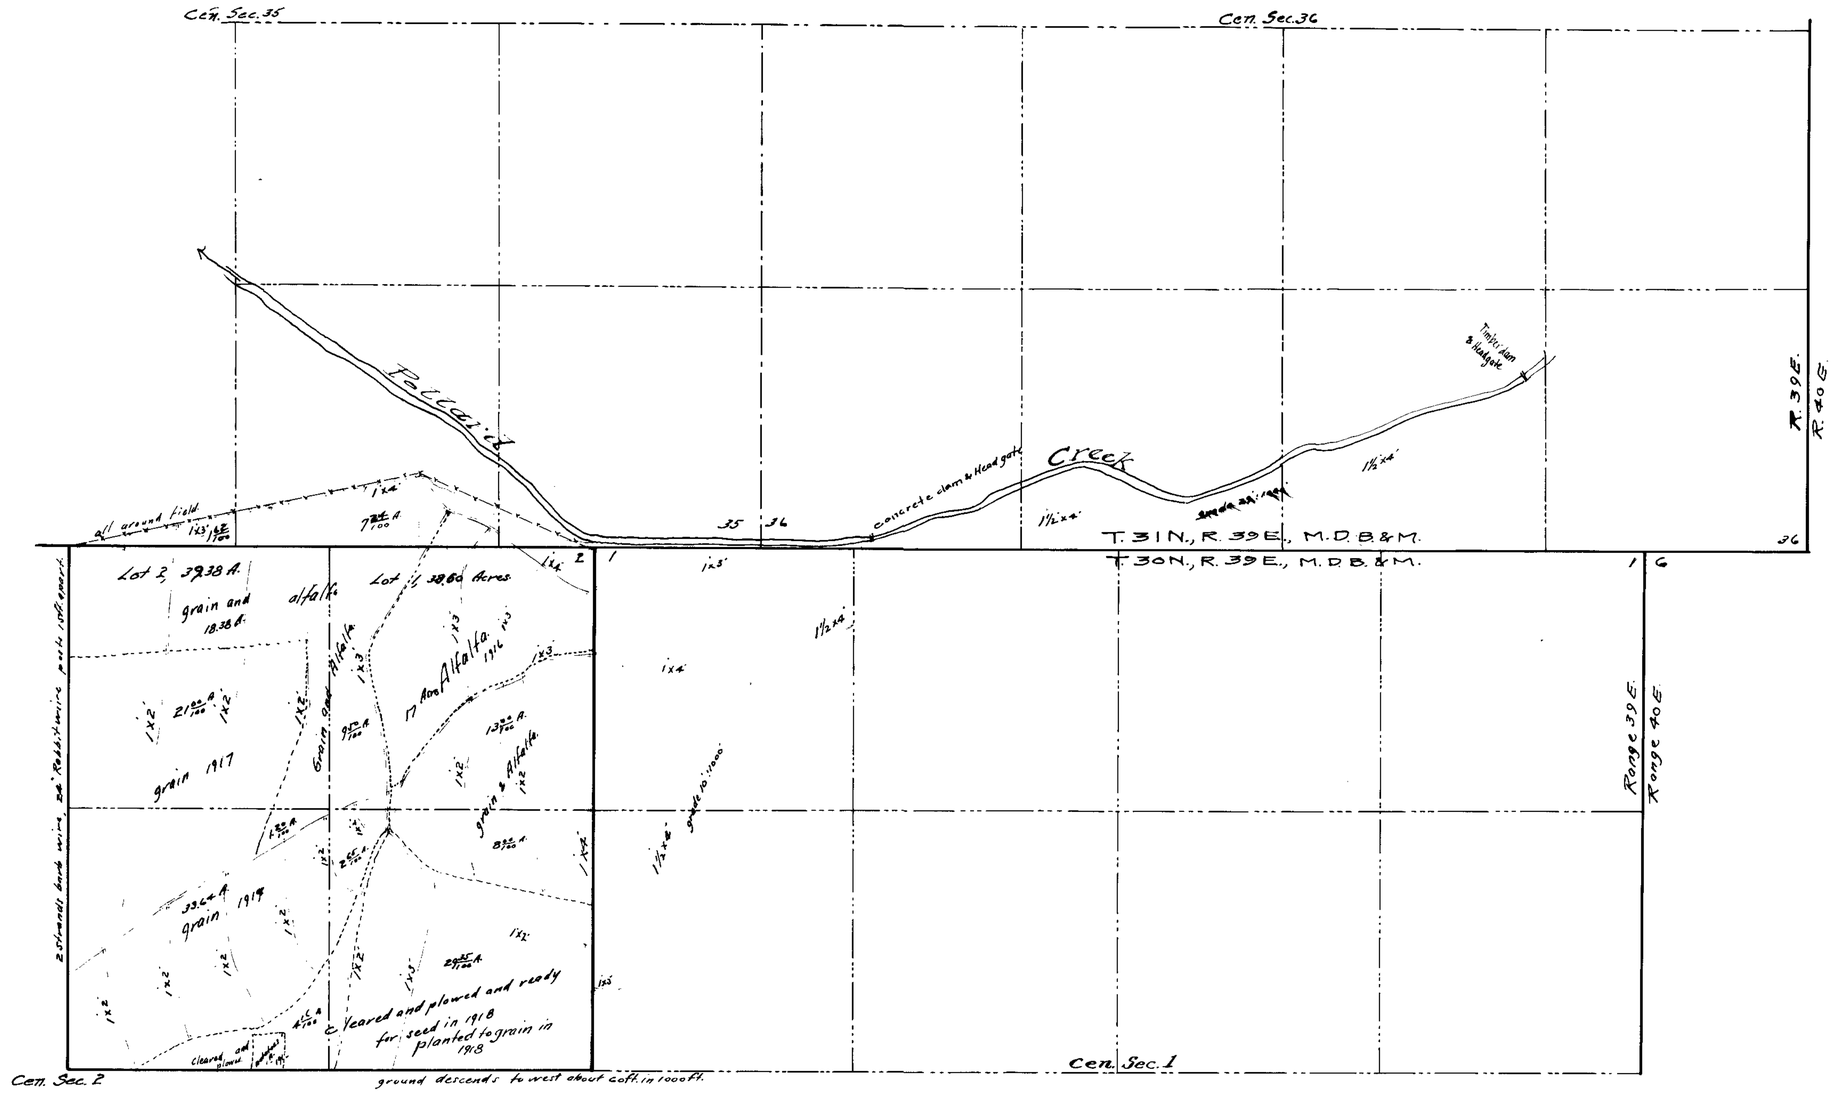

State of Nevada }
County of Humboldt } ss

I, H. H. Sheldon, being first duly sworn, depose and say that the above map is a true and accurate plat of the constructed irrigation works, as taken from the field notes of a survey made by me, completed on the 18th day of January, 1918; that such survey was made at the instance of Gil Pride; that the map represents the works described in Permit No. 3630, together with the location of streams and ditches in the immediate vicinity.

H. H. Sheldon, C.E.
Surveyor.

Subscribed and sworn to before me this the 25th day of January, 1918.

L. G. Wilson
Notary Public in and for Humboldt Co., Nevada.

All land irrigated in 1918

MAP
OF
IRRIGATED LANDS
PERMIT No. 3630
POLLARD CREEK
OWNED BY
GIL PRIDA
HUMBOLDT COUNTY, NEVADA
JAN. 1918, SCALE 1" = 400'

3630

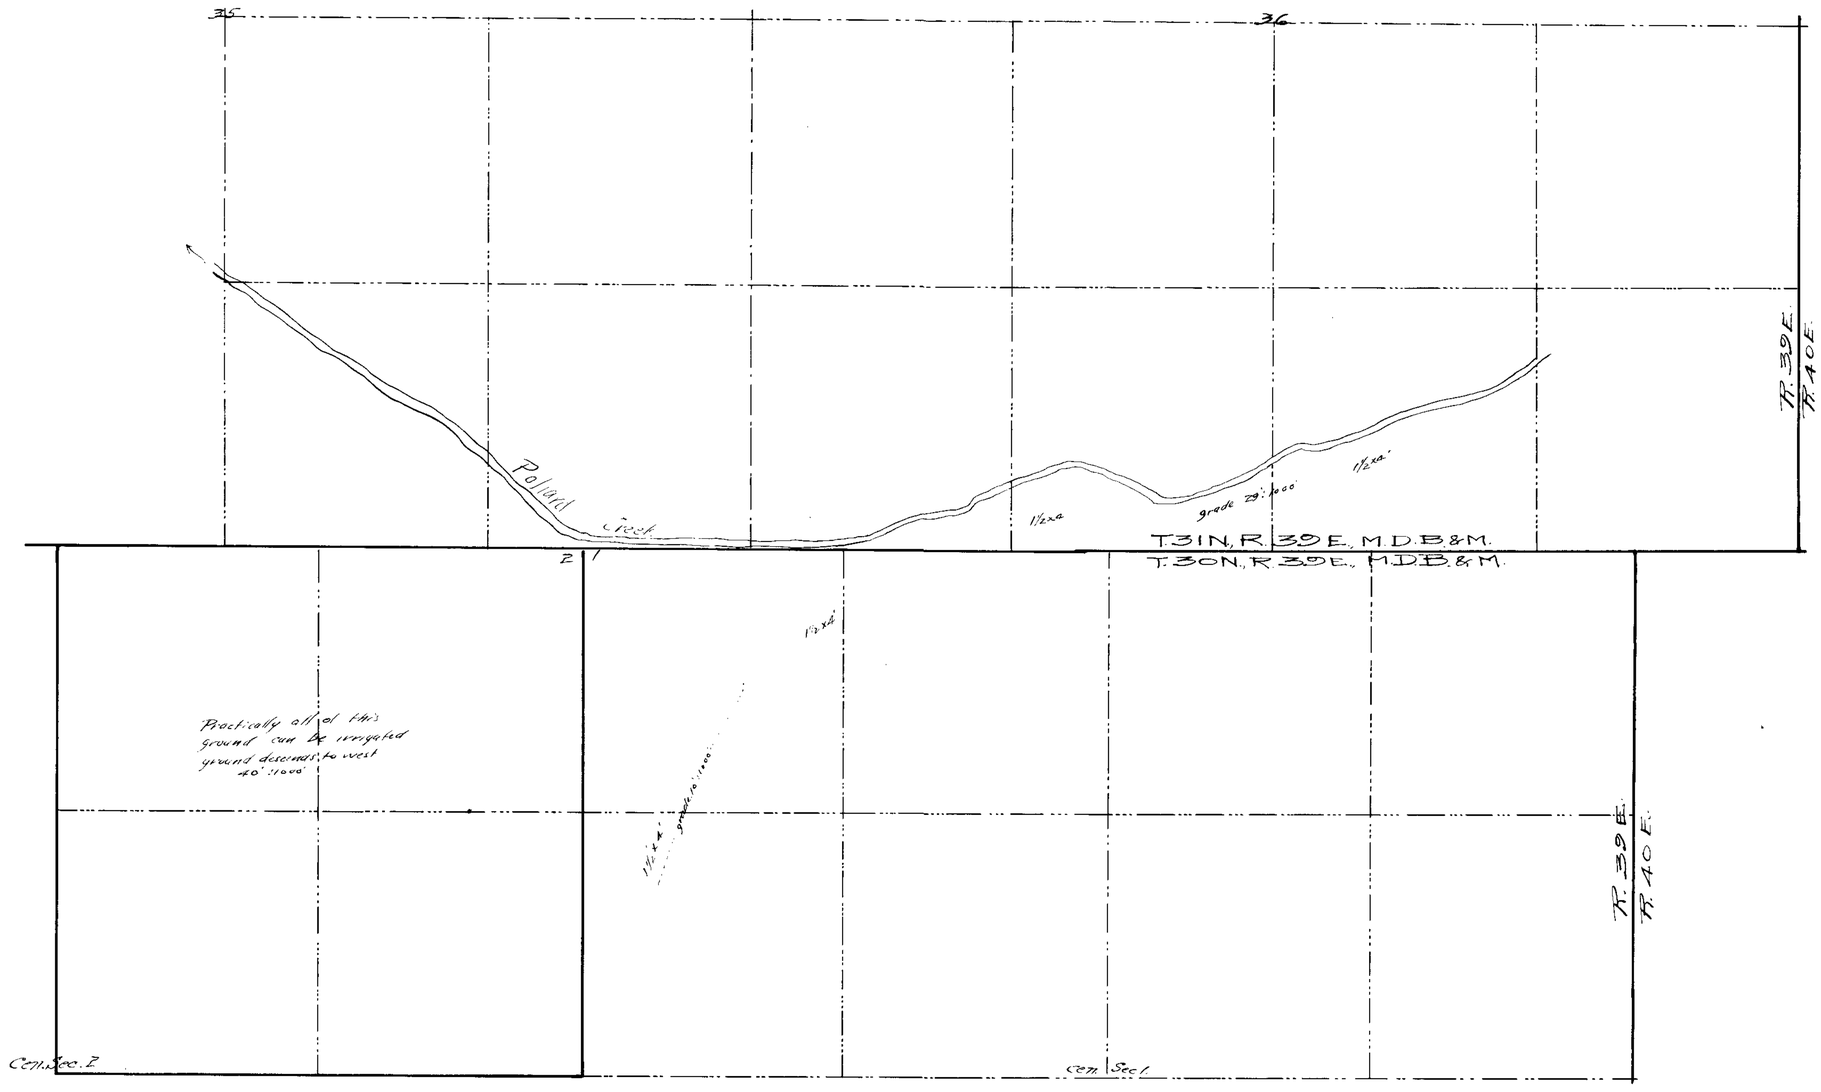

State of Nevada
County of Humboldt } ss

I, Horace H. Sheldon, being first duly sworn, depose and say that the above map is a true and accurate plot of the irrigation works as taken from the field notes of a survey made by me completed on the 17th day of April 1916, that such survey was made at the instance of Gil Pridas; that the map represents the works described in Application No 3630 together with the location of streams and ditches in the immediate vicinity.

Horace H. Sheldon C.E.

Subscribed and sworn to before me this 2nd day of June, 1916

L. O. Hawkins
Notary Public in and for Humboldt County
Nevada.

MAP
OF
GIL PRIDAS
SYSTEM OF IRRIGATION
FROM
POLLARD CREEK
APPLICATION Nº 3630
JUNE 1916 SCALE 1" = 400

3630