T. 28 N., R. 38 E., M.D.M.

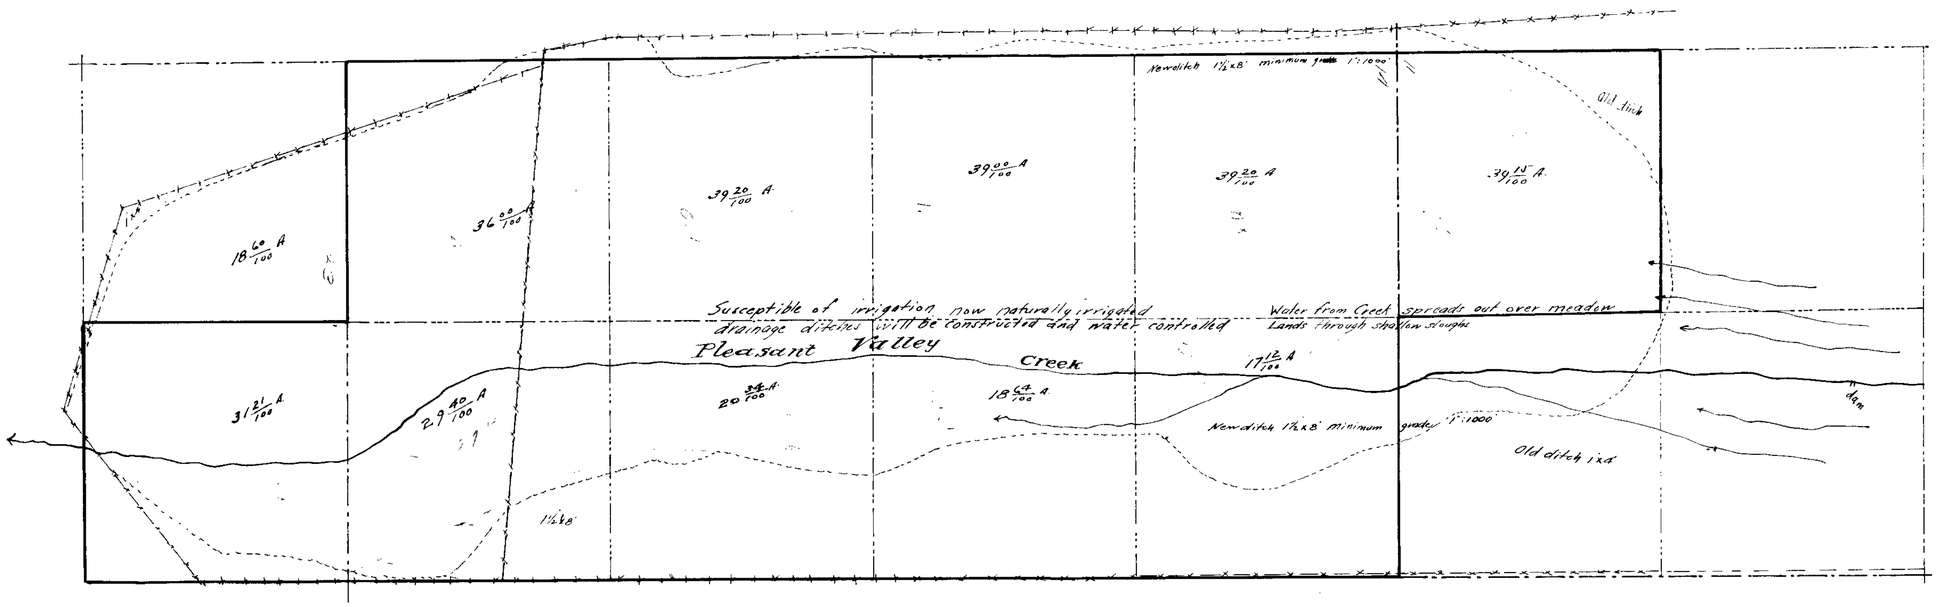

State of Nevada
County of Humboldt } ss

I, Horace H. Shilelow being first duly sworn, depose and say that the above map is a true and accurate plat of the irrigation works as taken from the field notes of a survey made by me completed one the day of October 1916; that such survey was made at the instance of Cooper & Uniacke; that the map represents the works described in Application No. 3633 together with the location of streams and ditches in the immediate vicinity.

Horace H. Shilelow C.E.

Subscribed and sworn to before me, this 30th day of December, 1916

L. G. [illegible]
Notary Public in and for Humboldt County, Nevada

FILED
STATE [illegible]

MAP
OF
SYSTEM OF IRRIGATION
PERMIT No. 3633
COOPER AND UNIACKE
PLEASANT VALLEY CREEK
HUMBOLDT CO. NEVADA.
DEC. 1916, SCALE 1"=400'

3633