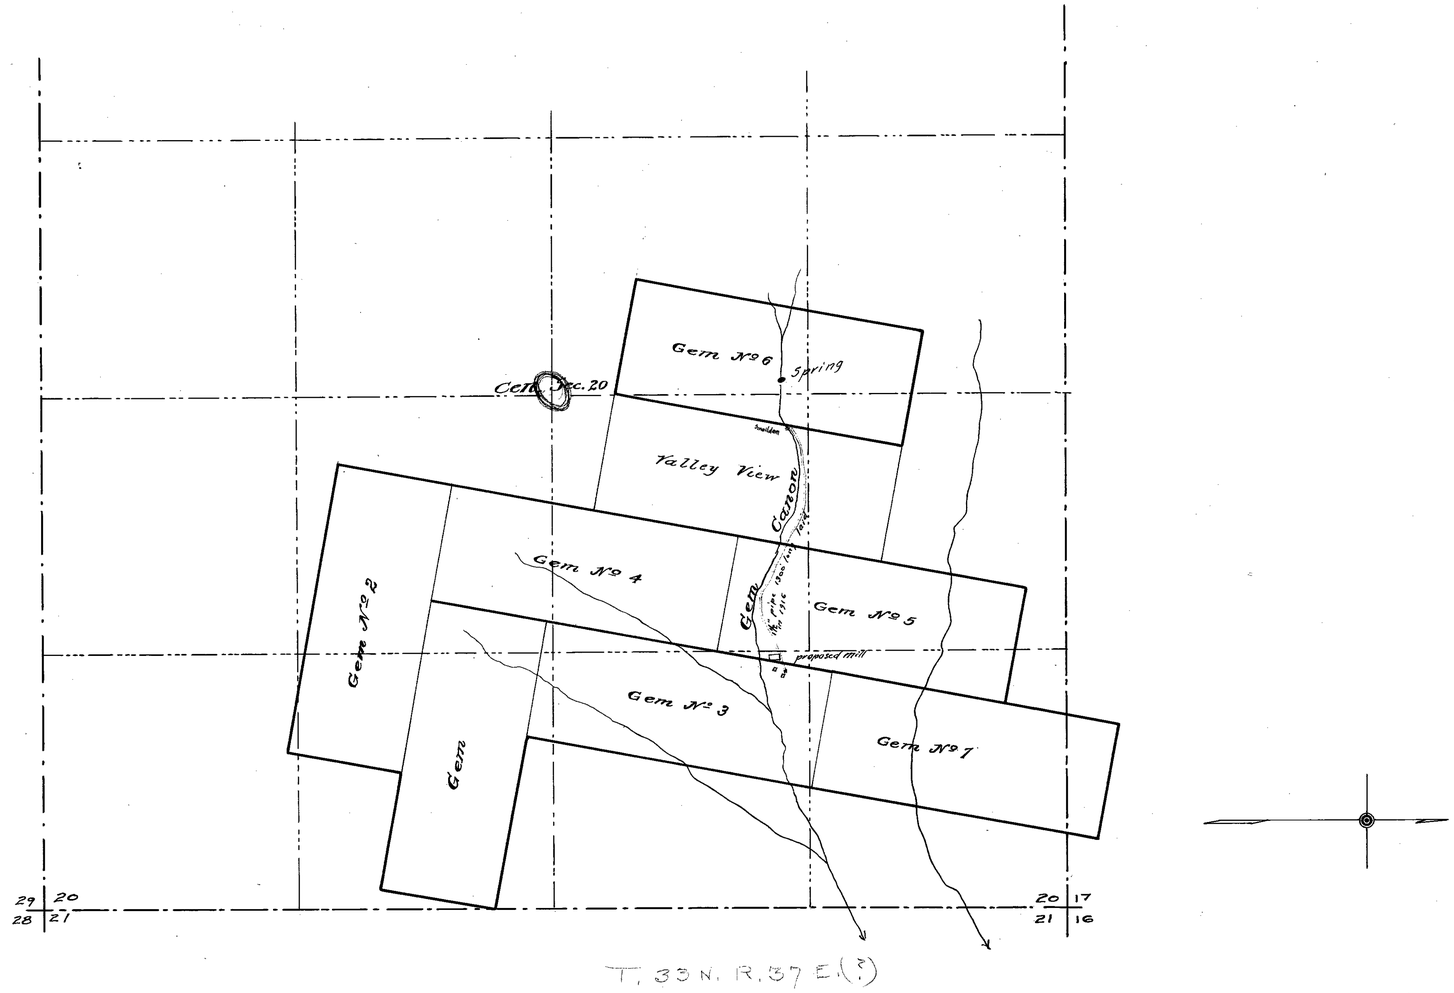

3634 CERTIFICATE NO. 17579 ISSUED 3-31-10

State of Nevada }
County of Humboldt } ss

I, Horace H. Sheldon, being first duly sworn, depose and say that the above map is a true and accurate plat of the pipe line for mill, as taken from the field notes of a survey made by me, completed on the 12th day of June, 1917; that such survey was made at the instance of the Gem Five Mines Company; that the map represents the works described in Application No. 3634, together with the location of streams and ditches in the immediate vicinity.

Horace H. Sheldon, C.E.
Surveyor.

Subscribed and sworn to before me this the 18th day of June, 1917.

L. G. Wilson
Notary Public in and for Humboldt Co, Nevada.

MAP
OF
GEM FIVE MINES COMPANY'S
PIPE LINE
FROM
GEM CANON
PERMIT No. 3634
HUMBOLDT COUNTY, NEVADA.
JUNE, 1917 SCALE 1" = 400'

3634