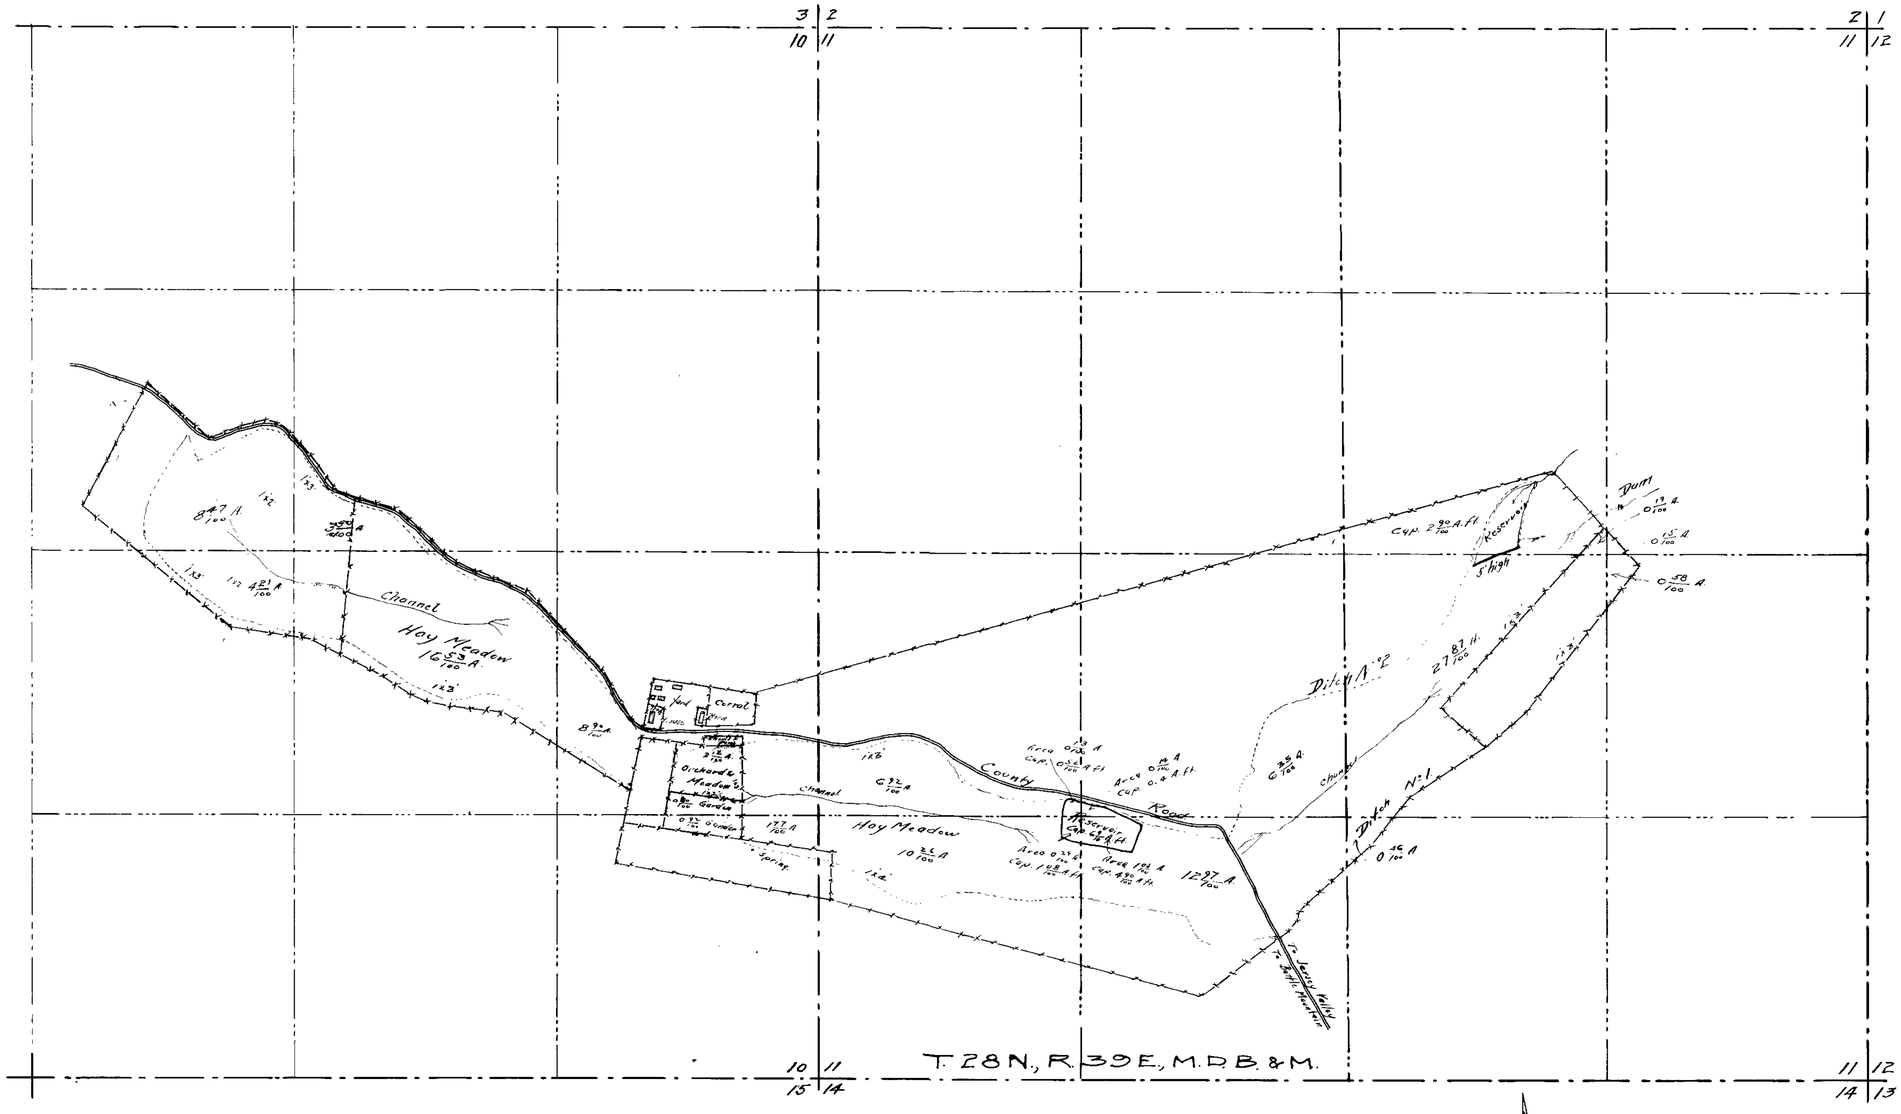

State of Nevada }ss
County of Humboldt }

I, Horace H. Sheldon, being first duly sworn, depose and say that the above map is a true and accurate plat of the irrigation works as taken from the field notes of a survey made by me, completed on the 9th day of March, 1915; that such survey was made at the instance of Pete Etchegoyhen; that the map represents the works described in Application No. 3651, together with the location of streams and ditches in the immediate vicinity.

Horace H. Sheldon, C. E.
Surveyor

Subscribed and sworn to before me this the 21st day of July, 1916.

L. G. Wilson

Notary Public in and for Humboldt County Nevada.

F: 1-3-1917

PLAT
OF
PETE ETCHEGOYHEN'S
GOLCONDA CANON RANCH
UNDER
PERMIT No 3651
HUMBOLDT COUNTY NEVADA
JULY 1916 SCALE 1 = 400

3651