Application No 3657.
Map showing proposed Irrigation System
for
Taylor and Sheehan
on the
Pole Creek project
Humboldt Co
Nevada.
Surveyed by
Scale 1" = 600 ft. R.E. Tilden.
Civil Engr
December 5th 1918.

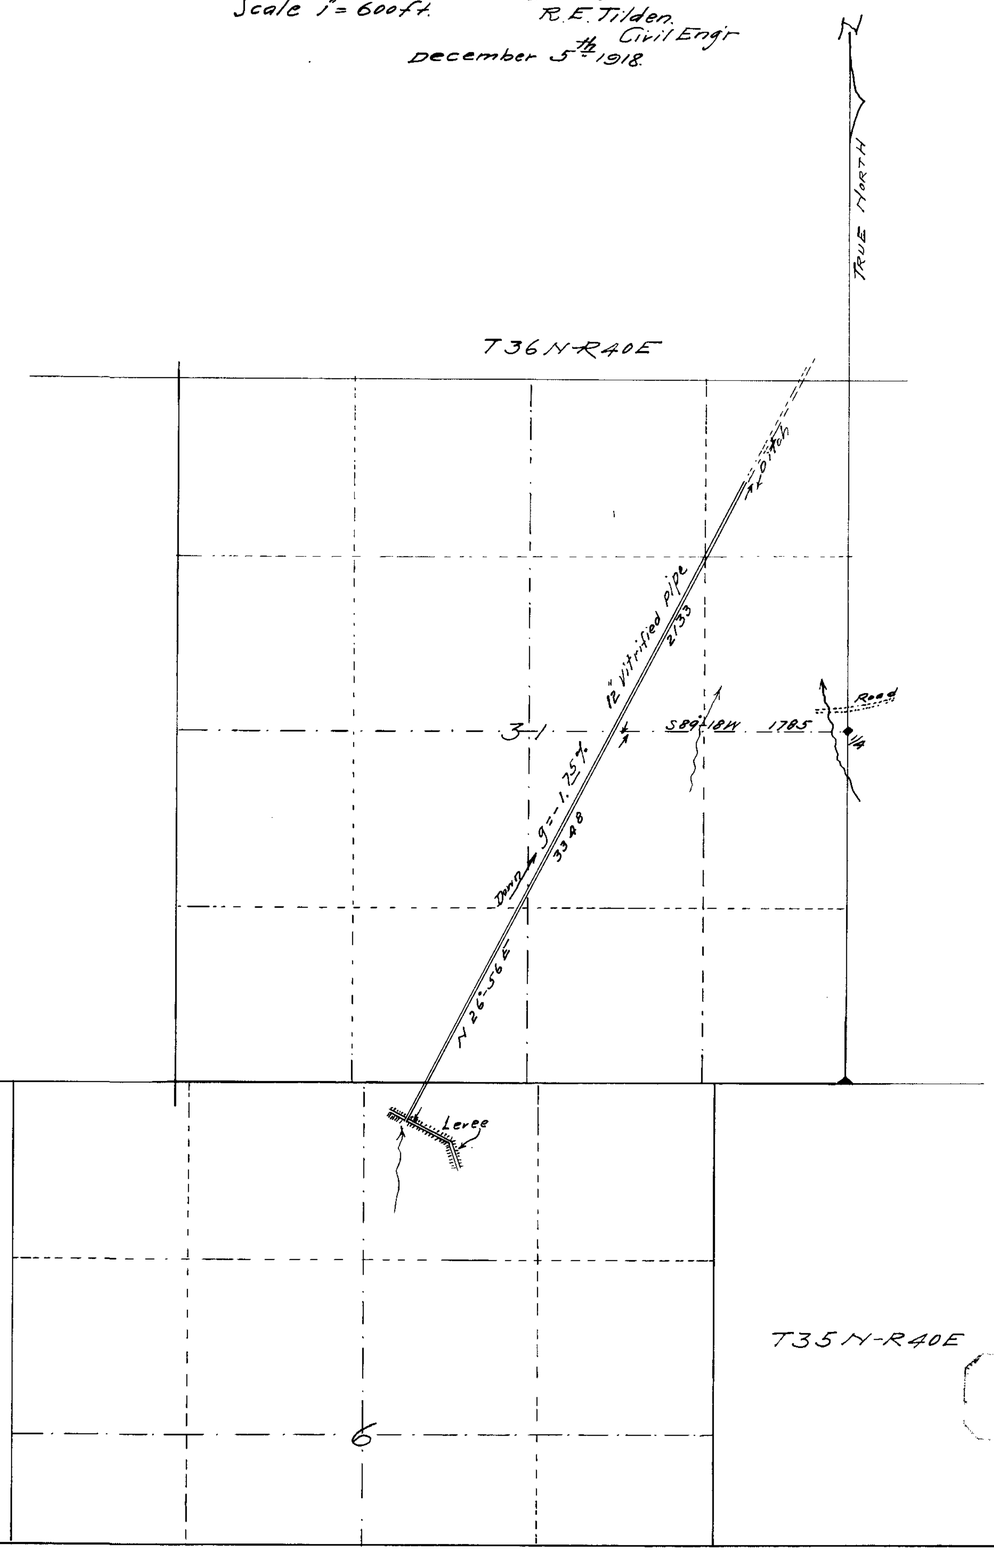

State of Nevada
County of Humboldt } ss

I. R.E. Tilden being first duly sworn deposes, and says, that the above map is a true and accurate plat of the proposed Irrigation system as laid out by Messrs Taylor and Sheehan, as taken from the field notes of a survey made by R.E. Tilden on Dec 4th 1918. that such survey was made at the instance of Jerry Sheehan for said firm, and that the map truly represents the works described in Application No 3657, relating to the waters of Pole Creek, together with the location of streams and ditches in the imediate vicinity.

R.E. Tilden
Surveyor.

Subscribed and sworn to before me
this 5th day of December 1918.

R.E. Robins

Notary Public in and for Humboldt County, Nevada.

3657