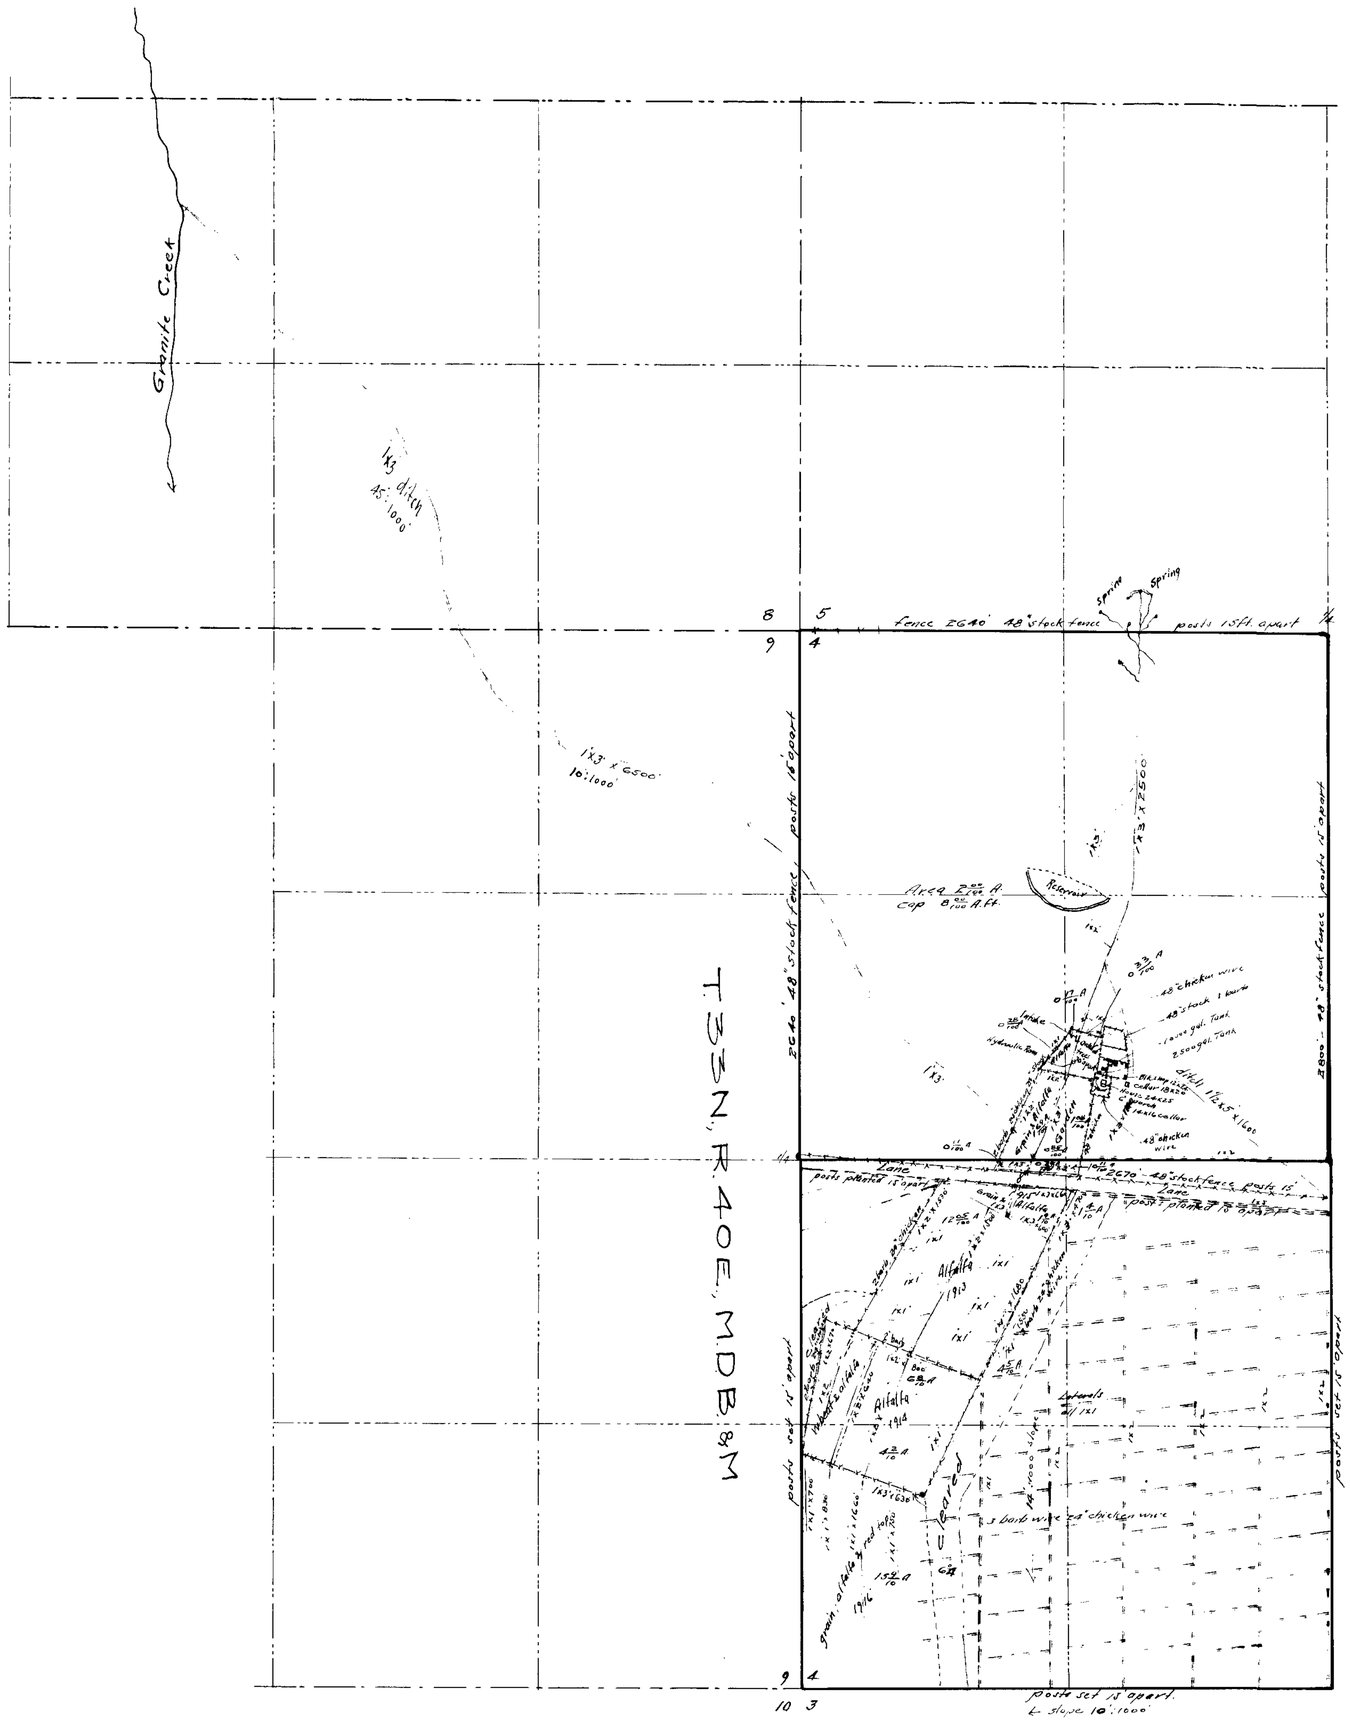

State of Nevada }
County of Humboldt } ss

I, Horace H. Sheldon, being first duly sworn, depose and say that the above map is a true and accurate plat of the irrigation works, as taken from the field notes of a survey made by me, completed on the 16th day of June, 1916; that such survey was made at the instance of Robert T. Bass Jr.; that the map represents the works described in Application No. 3667, together with the location of streams and ditches in the immediate vicinity.

Horace H. Sheldon C.E.

Subscribed and sworn to before me this the 19th day of June, 1916

L. G. Wilson

Notary Public in and for Humboldt County, Nevada.

F: 6-24-1916

MAP
OF
SYSTEM OF IRRIGATION
PERMIT No. 3667
FROM
GRANITE CREEK
ROBERT T. BASS JR
HUMBOLDT CO NEVADA
JUNE 1916 SCALE 1=400

3667