SECTION	SUB-DIVISION	TOWNSHIP	RANGE	CULTIVATED ACREAGE	DESCRIPTION OF CULTURE	DATE of first CULTURE

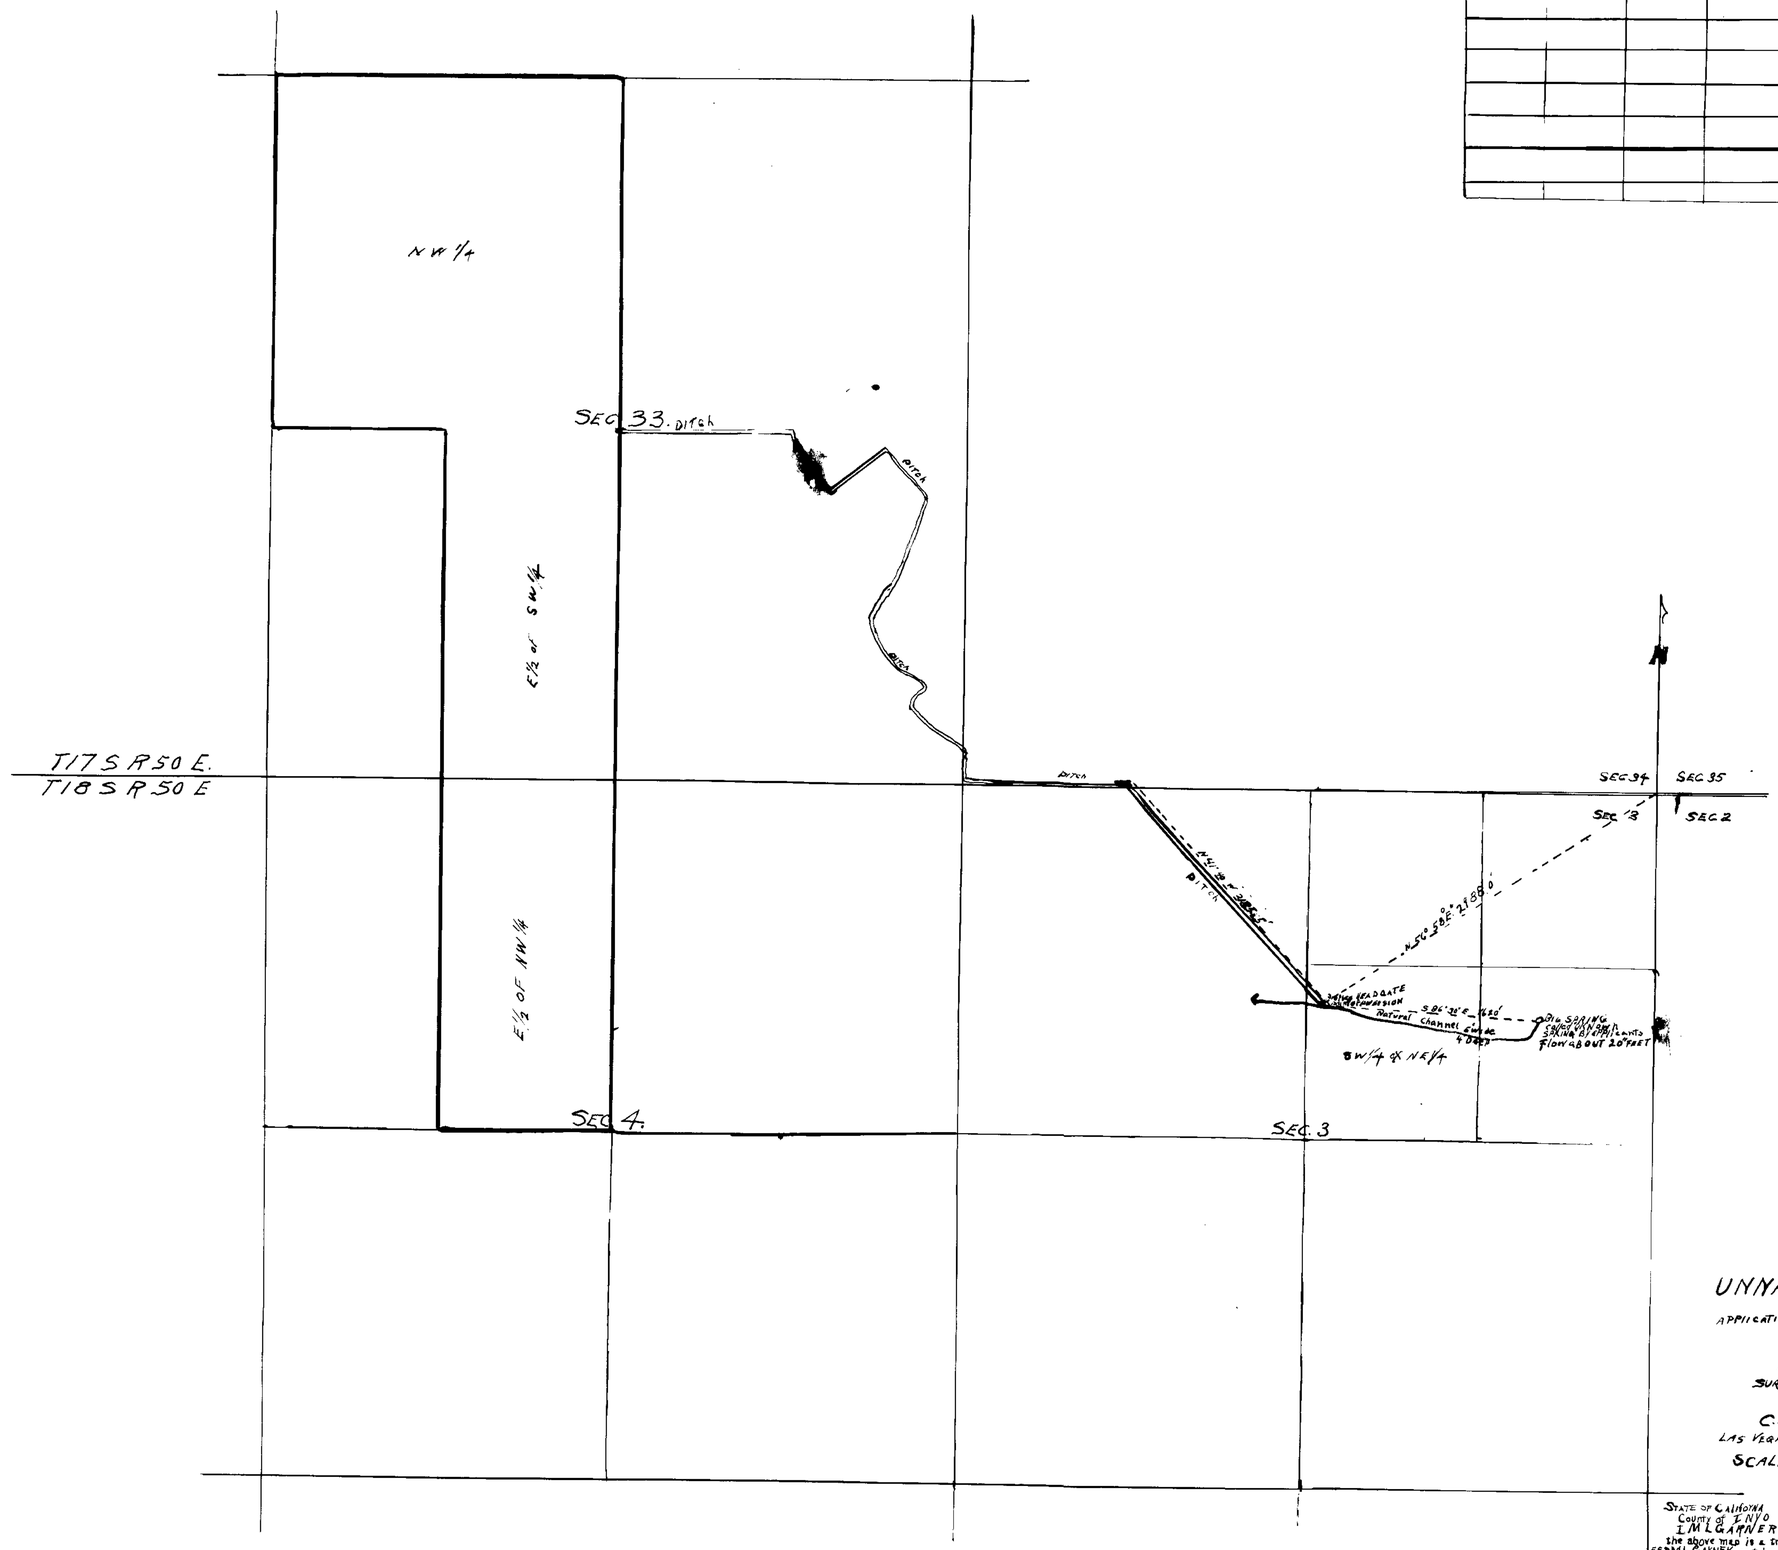

MAP
OF
UNNAMED SPRING

APPLICATION AND PERMIT No 3688

E E GARNER
M L GARNER } APPLICANTS
E W GARNER

SURVEYED 1916
BY
C.H. Fenner C.E
LAS VEGAS CLARK COUNTY NEV.
SCALE: 600' TO AN INCH

FILED
NOV 13 1916

STATE OF CALIFORNIA
County of INYO } ss
I M L GARNER being first duly sworn, deposes and say that the above map is a true and accurate plat of the lands irrigated by E E & M L GARNER, as taken from the field notes of a survey made under my supervision and direction, completed on the 10th day of February 1916

That the map and survey were made at the instance of E E and M L GARNER owners of said lands, and that it truly represents the irrigated lands of said E E GARNER and M L GARNER.

M L Garner.

Subscribed and sworn to before me, this 3rd day of Nov, 1916. [illegible]
Notary Public in and for Inyo County, California

3688