Section	Subdivision	Town	Range	in Cultivation	Kind of Culture	First Cultivation
8	NE of NE	33	57	5	Grass	1916
8	NW of NE	"	"			
8	SE of NE	"	"	20	Grass	1916
8	SW of NE	"	"			

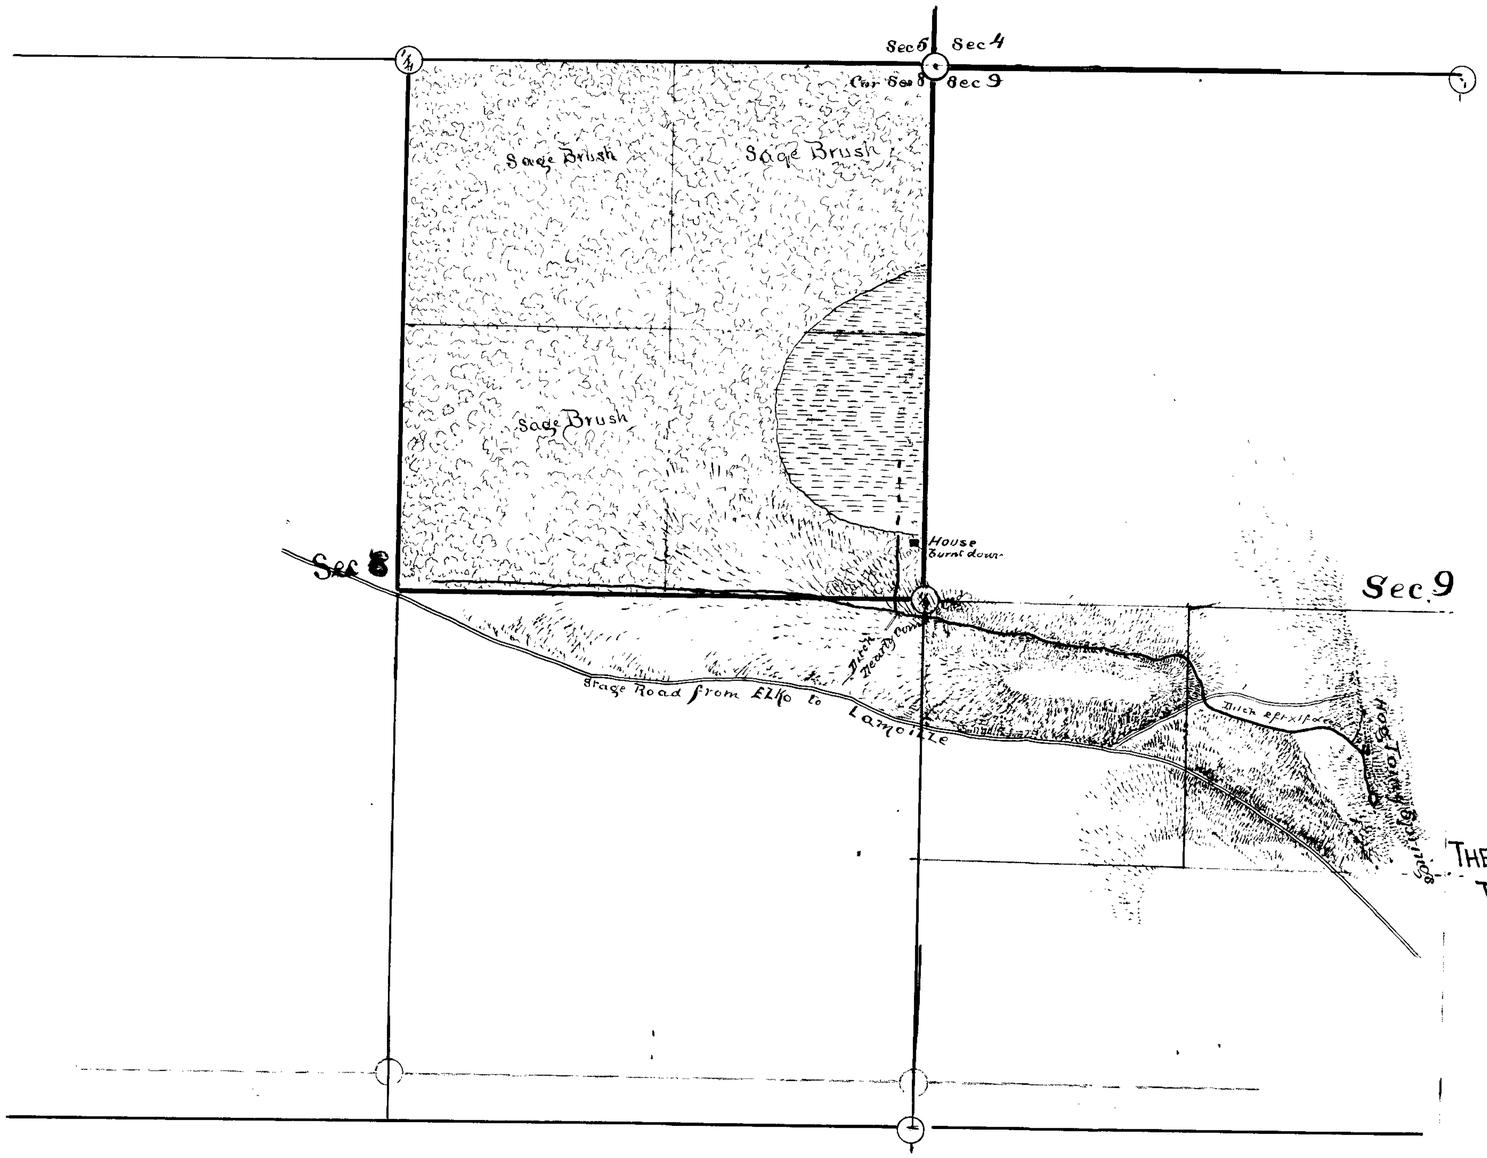

State of Nevada
County of Elko } ss
I William P Wright first being duly sworn deposes and says that the annexed map is a true and accurate plat of the lands irrigated by John Rivella as taken from the field notes of a survey made by me on the 16th day of December 1917
The map and survey was made at the instance of John Rivella owner of said land and it truly represents the land to be irrigated by said John Rivella

William P Wright
Surveyor

Subscribed and sworn to before me this 19th day of Dec. 1916.

W. G. Wright
Notary Public
for Elko Co Nevada

MAP OF THE HOMESTEAD OF JOHN RIVELLA

THE NORTH EAST 1/4 SEC. 8 TOWN 33 N. R 57 EAST M.D.x.M
TAKING WATER FOR IRRIGATION FROM SPRINS IN N.E 1/4 OF SW 1/4 SEC. 9 SAME TOWN & RANGE
ELKO COUNTY NEV.

Scale 400 feet to an Inch

FILED

3693