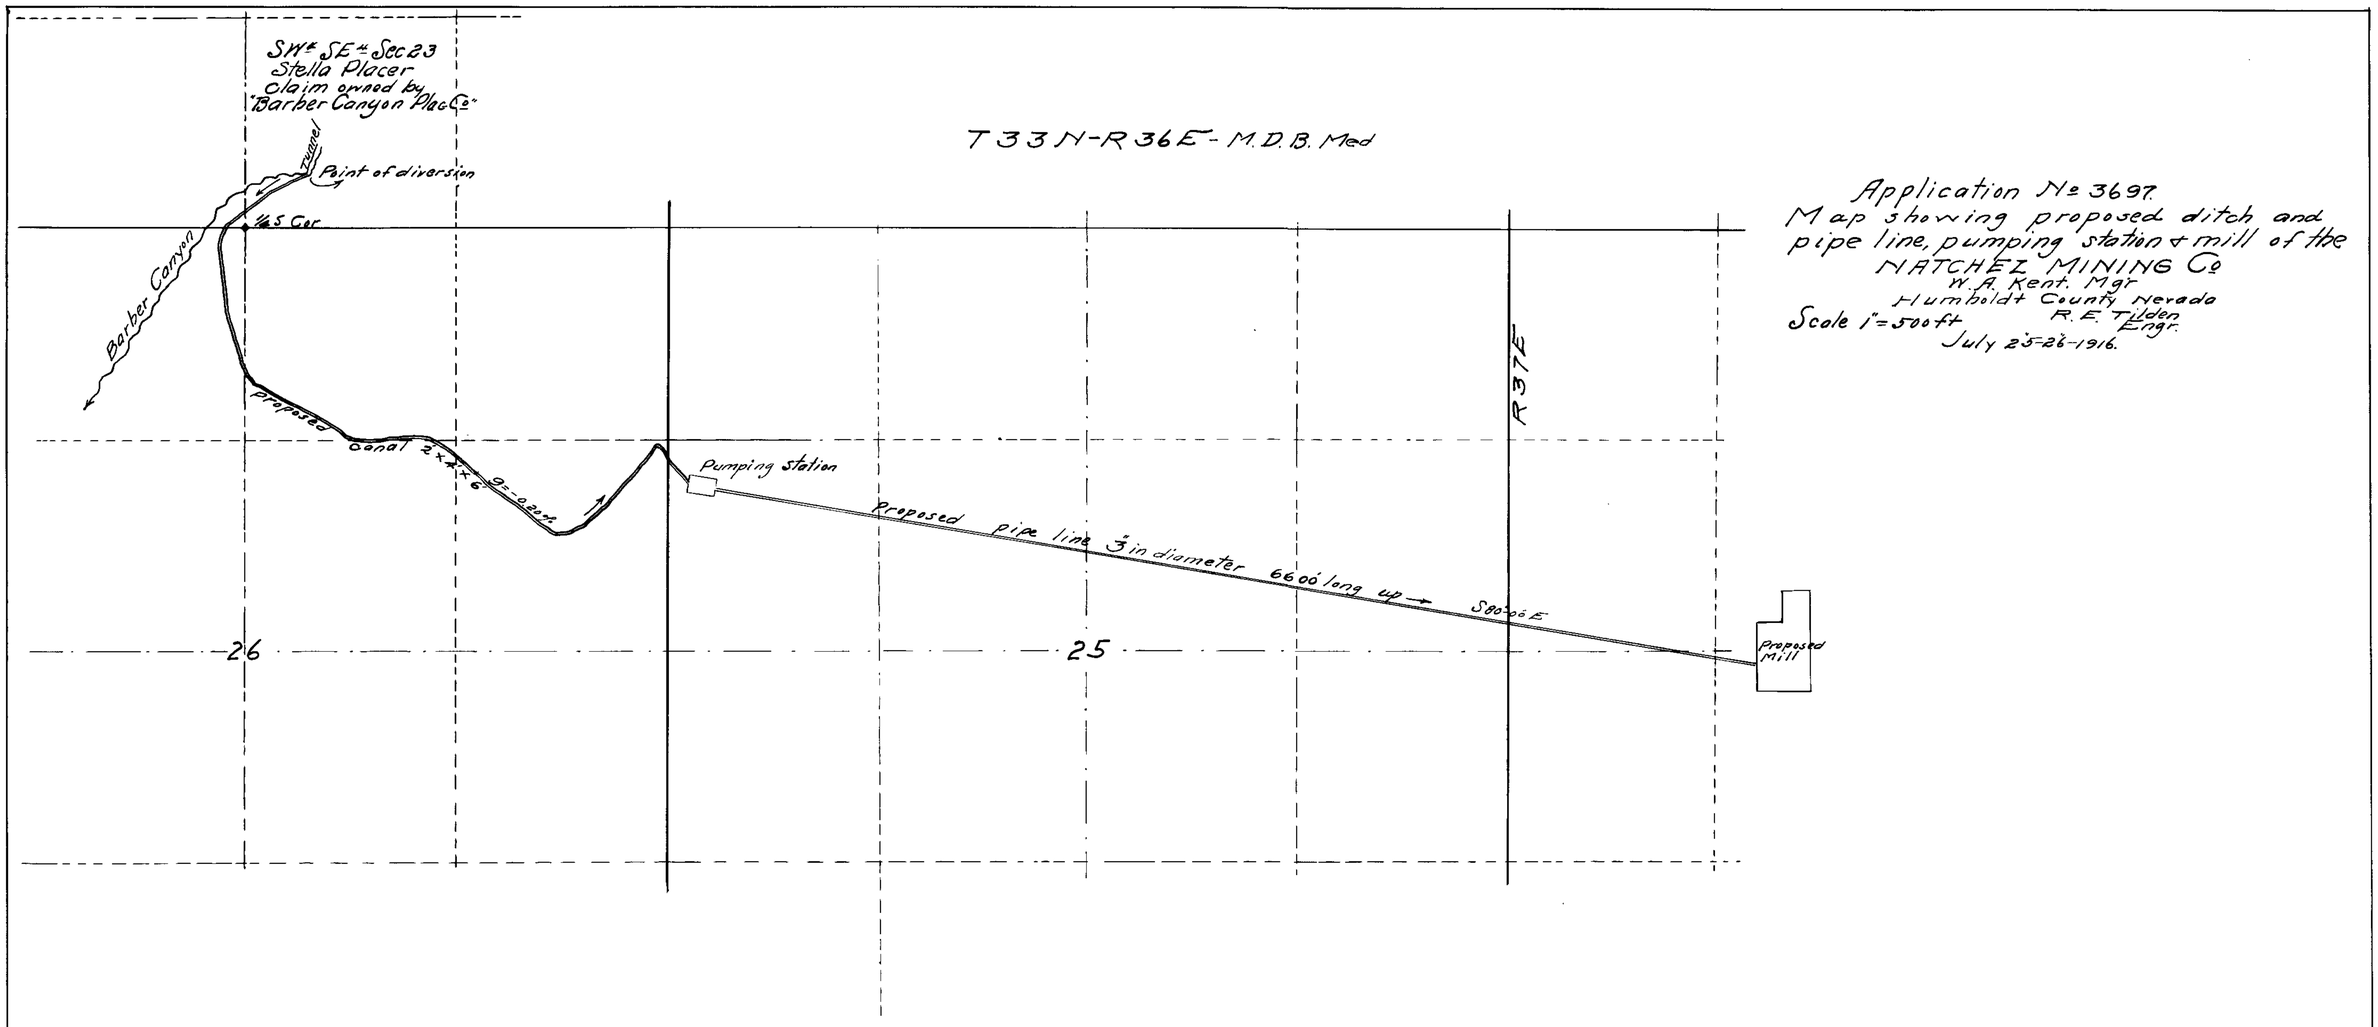

Application No 3697.
Map showing proposed ditch and pipe line, pumping station & mill of the
NATCHEZ MINING Co
W. A. Kent. Mgr
Humboldt County Nevada
R. E. Tilden Engr.
Scale 1" = 500 ft
July 25-26-1916.

State of Nevada
County of Humboldt } ss

I, R.E. Tilden, being first duly sworn, deposes & say that the above map represents a true and accurate plat of the Natchez Mining Co proposed ditch & pipe line, as taken from the field notes of a survey made by W.A. Kent about June 1st 1916 & completed about that date, & that such survey was made at the instance of the Natchez Mining Co of which W.A. Kent is the manager and who ordered said R.E. Tilden to draft up the notes in proper form; that map represents the works described in application No 3697 together with the location of streams & ditches in the immediate vicinity, Map & notes drawn & shown by

R.E. Tilden.
Surveyor
acting for W.A. Kent.

Subscribed & sworn to before me this 26th day of July 1916.

[signature]
Notary Public in and for
Humboldt County Nevada.

3697