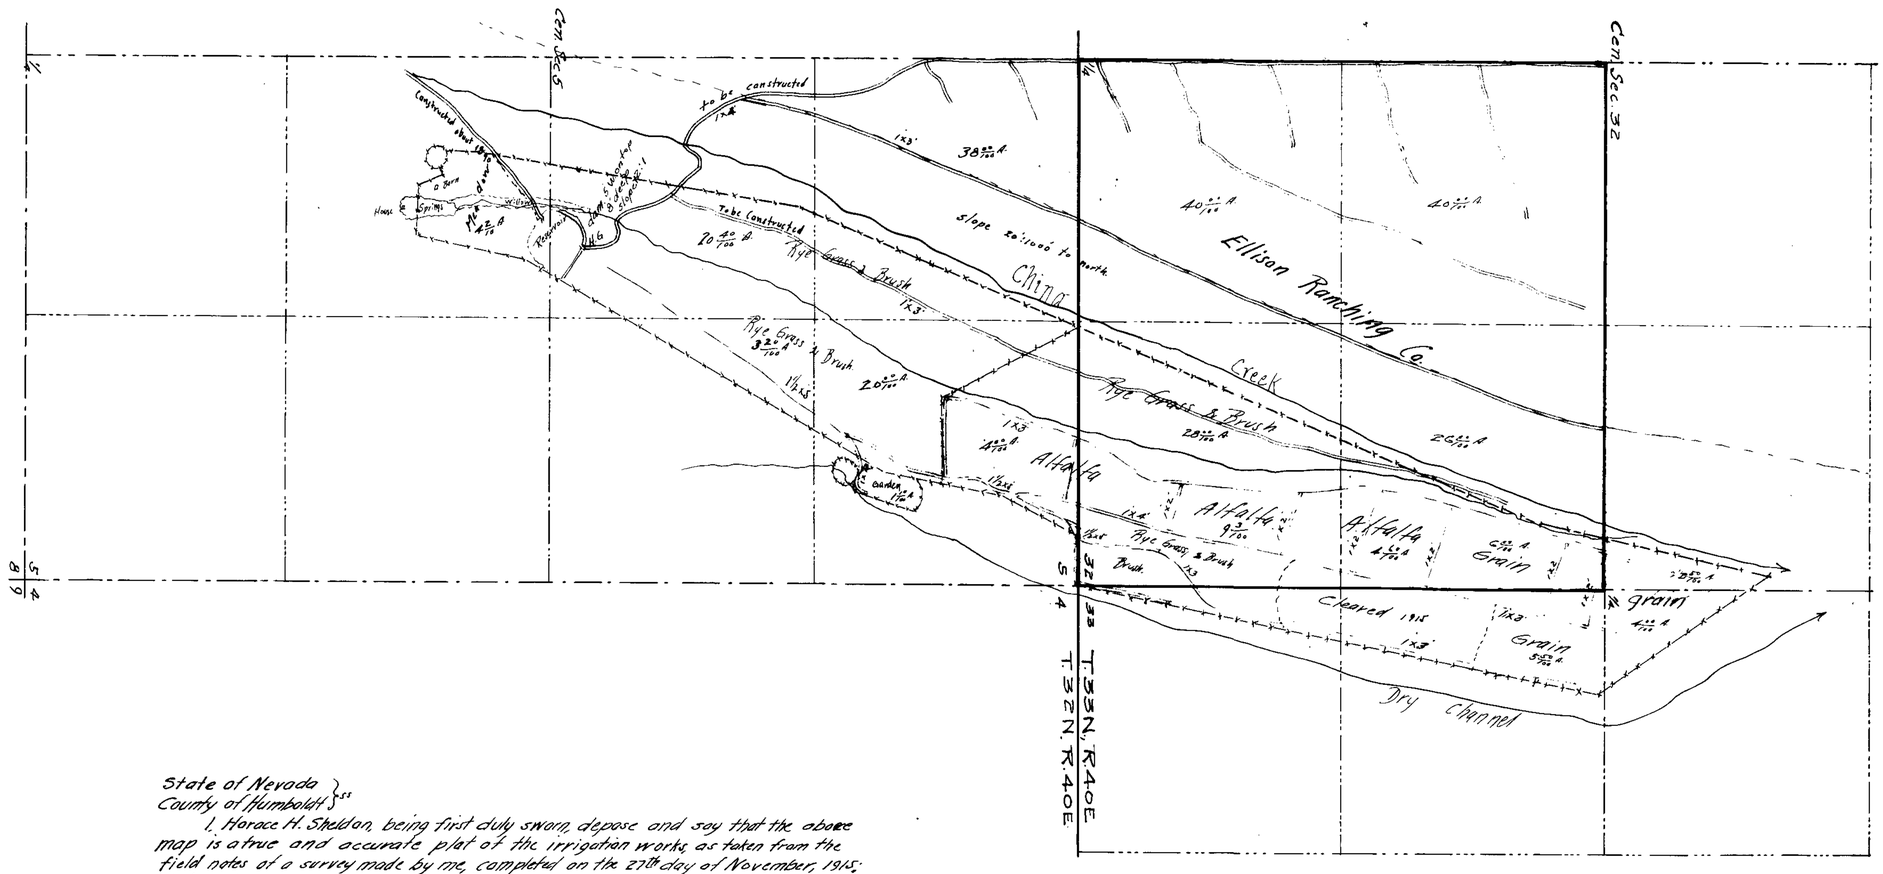

State of Nevada }ss
County of Humboldt

I, Horace H. Sheldon, being first duly sworn, depose and say that the above map is a true and accurate plat of the irrigation works, as taken from the field notes of a survey made by me, completed on the 27th day of November, 1915; that such survey was made at the instance of the Ellison Ranching Co.; that the map represents the works described in Application No. 3701, together with the location of streams and ditches in the immediate vicinity.

Horace H. Sheldon
Civil Engineer

Subscribed and sworn to before me this, the 15th day of June, 1916.

L. G. Wilson
Notary Public in and for Humboldt County Nevada.

MAP
OF
SYSTEM OF IRRIGATION
ELLISON RANCHING CO
PERMIT No. 3701
FROM
PUMPERNICKEL SPRINGS
HUMBOLDT CO NEVADA
JUNE 1916 SCALE 1" = 400'

3701

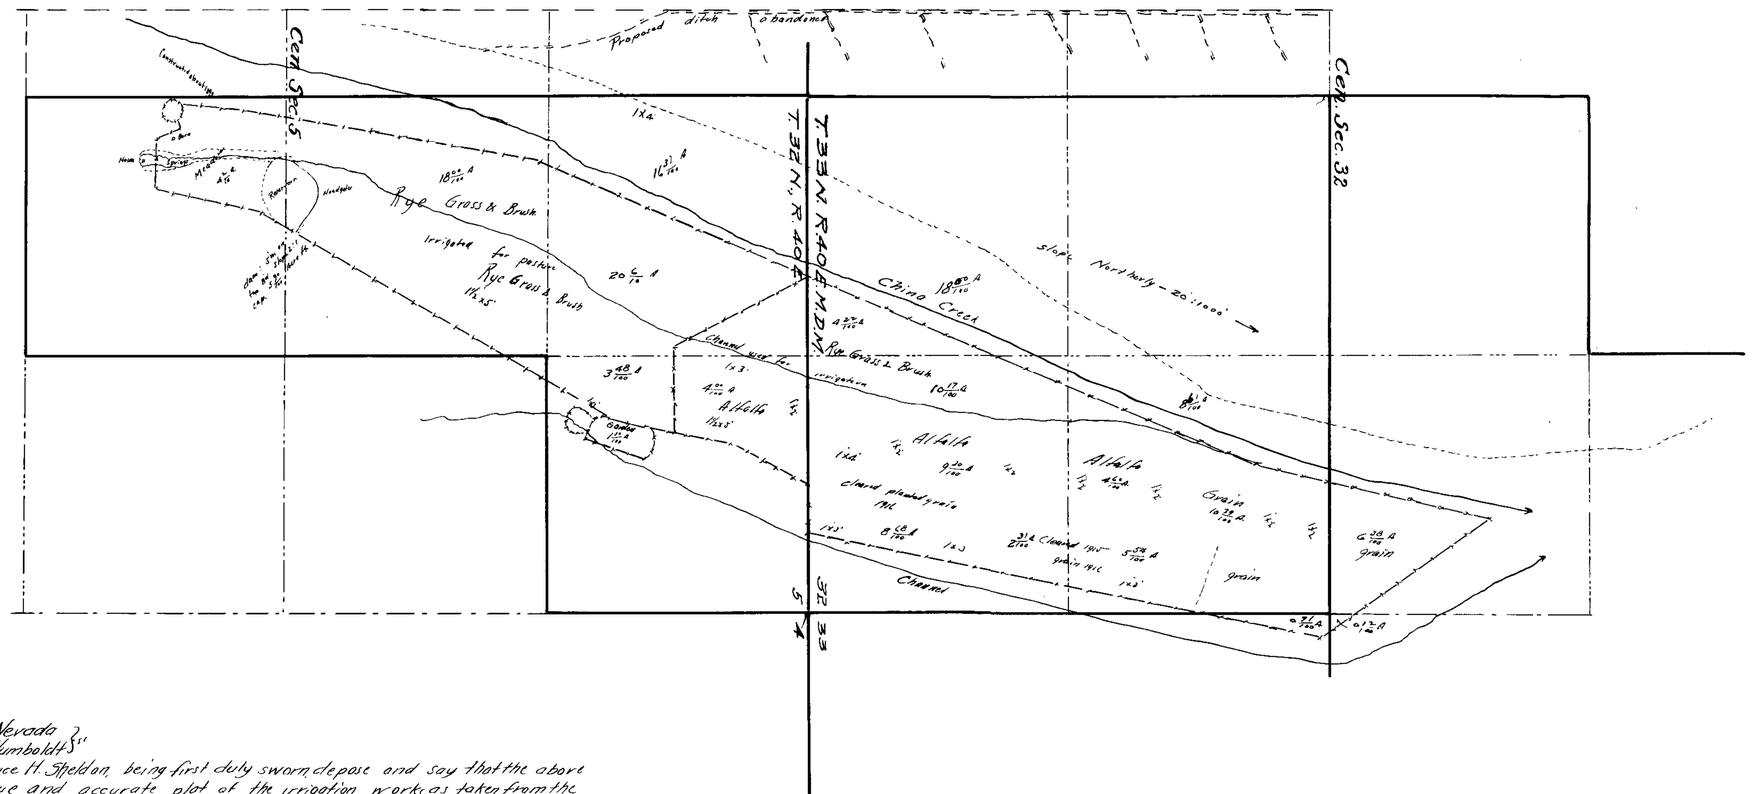

State of Nevada }
County of Humboldt }

I, Horace H. Sheldon, being first duly sworn, depose and say that the above map is a true and accurate plat of the irrigation works as taken from the field notes of a survey made by me, completed on the 27th day of November, 1915 that such survey was made at the instance of the Ellison Ranching Co; that the map represents the works described in Application No 3701 together with the location of streams and ditches in the immediate vicinity. That the section line corrections were made on Dec. 6th 1916.

Horace H Sheldon
Civil Engineer

Subscribed and sworn to before me, this the 16th day of December, 1916

[illegible]
Notary Public in and for Humboldt Co, Nevada.

Now owned by the Thos. Nelson Co

MAP
OF
SYSTEM OF IRRIGATION
ELLISON RANCHING CO
PERMIT No 3701
FROM
PUMPERNICKEL SPRINGS
HUMBOLDT CO. NEVADA
DEC. 1916 SCALE 1" = 400'

3701