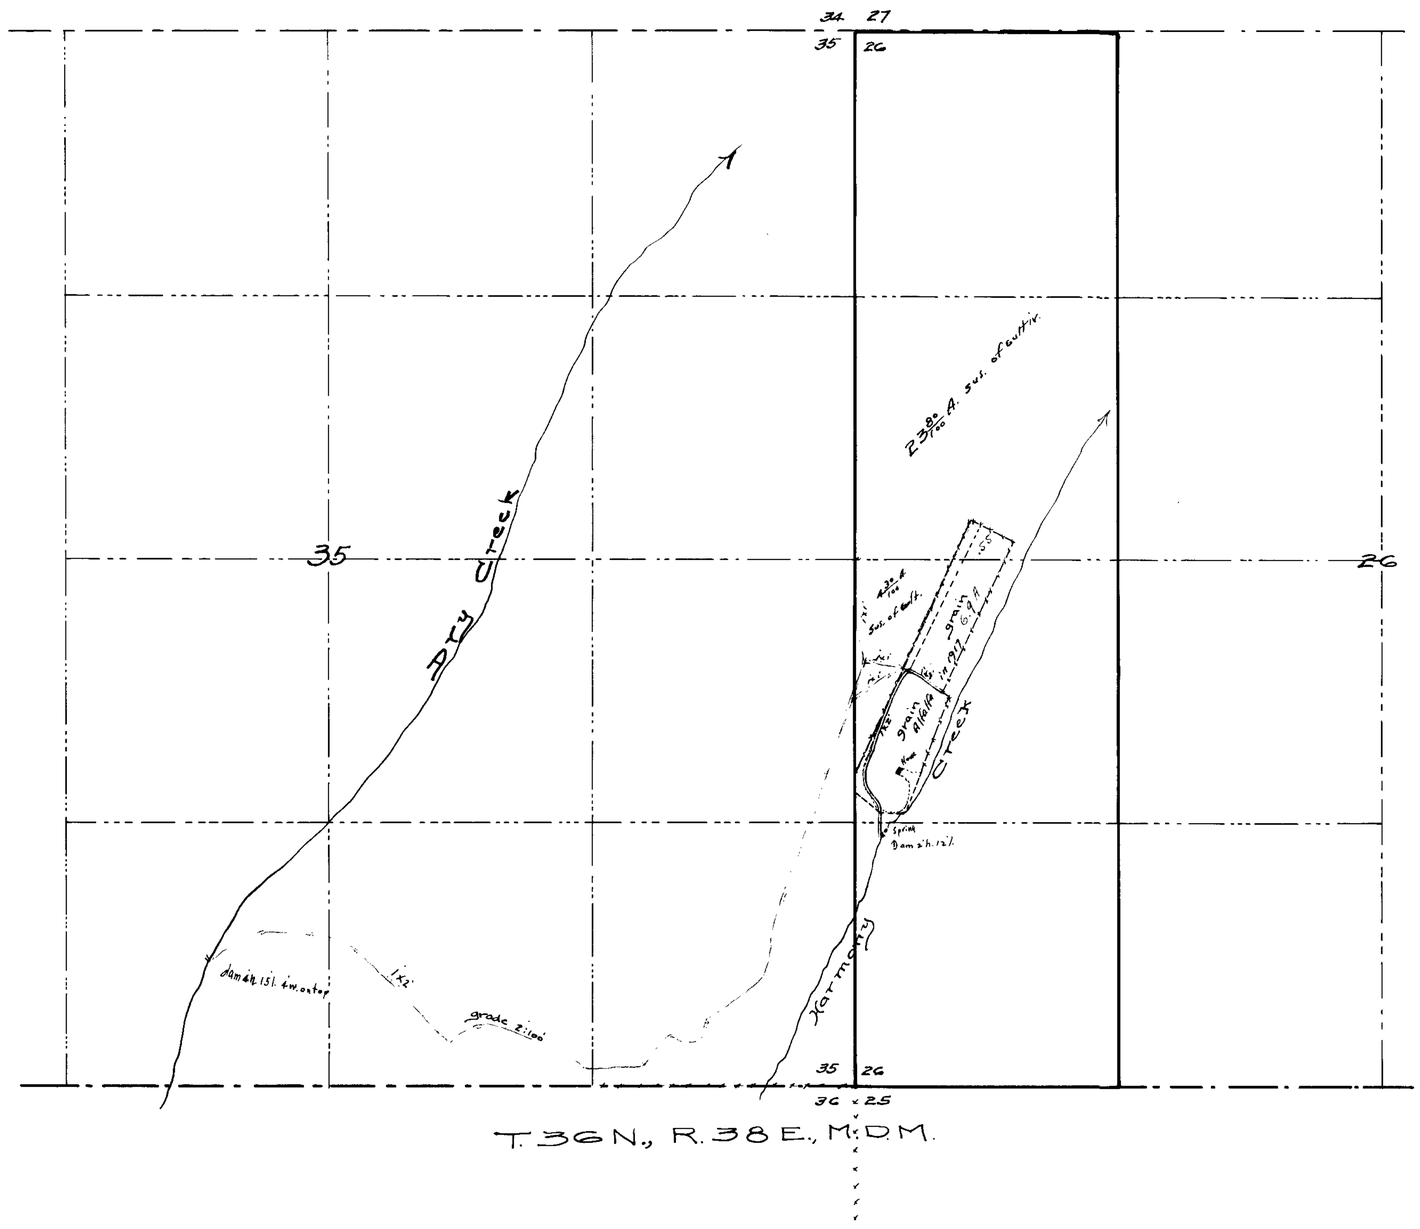

2763 Jan. 25, 1944

State of Nevada
County of Humboldt } ss

I, H.H. Sheldon, being first duly sworn, depose and say that the above map is a true and accurate plat of the irrigation works, as taken from the field notes of a survey made by me, completed on the 23rd day of May, 1918; that such survey was made at the instance of Christian Deiss; that the map represents the works described in Application No. 3702, together with the location of streams and ditches in the immediate vicinity.

H.H. Sheldon C.E.
Surveyor.

Subscribed and sworn to before me, this the 29th day of May, 1918

L.G. Wilson
Notary Public in and for Humboldt County, Nevada.

MAP
OF
SYSTEM OF IRRIGATION
PERMIT No. 3702
FROM
DRY CREEK
CHRISTIAN DEISS
HUMBOLDT COUNTY, NEVADA.
MAY, 1918. SCALE 1" = 400'

3702