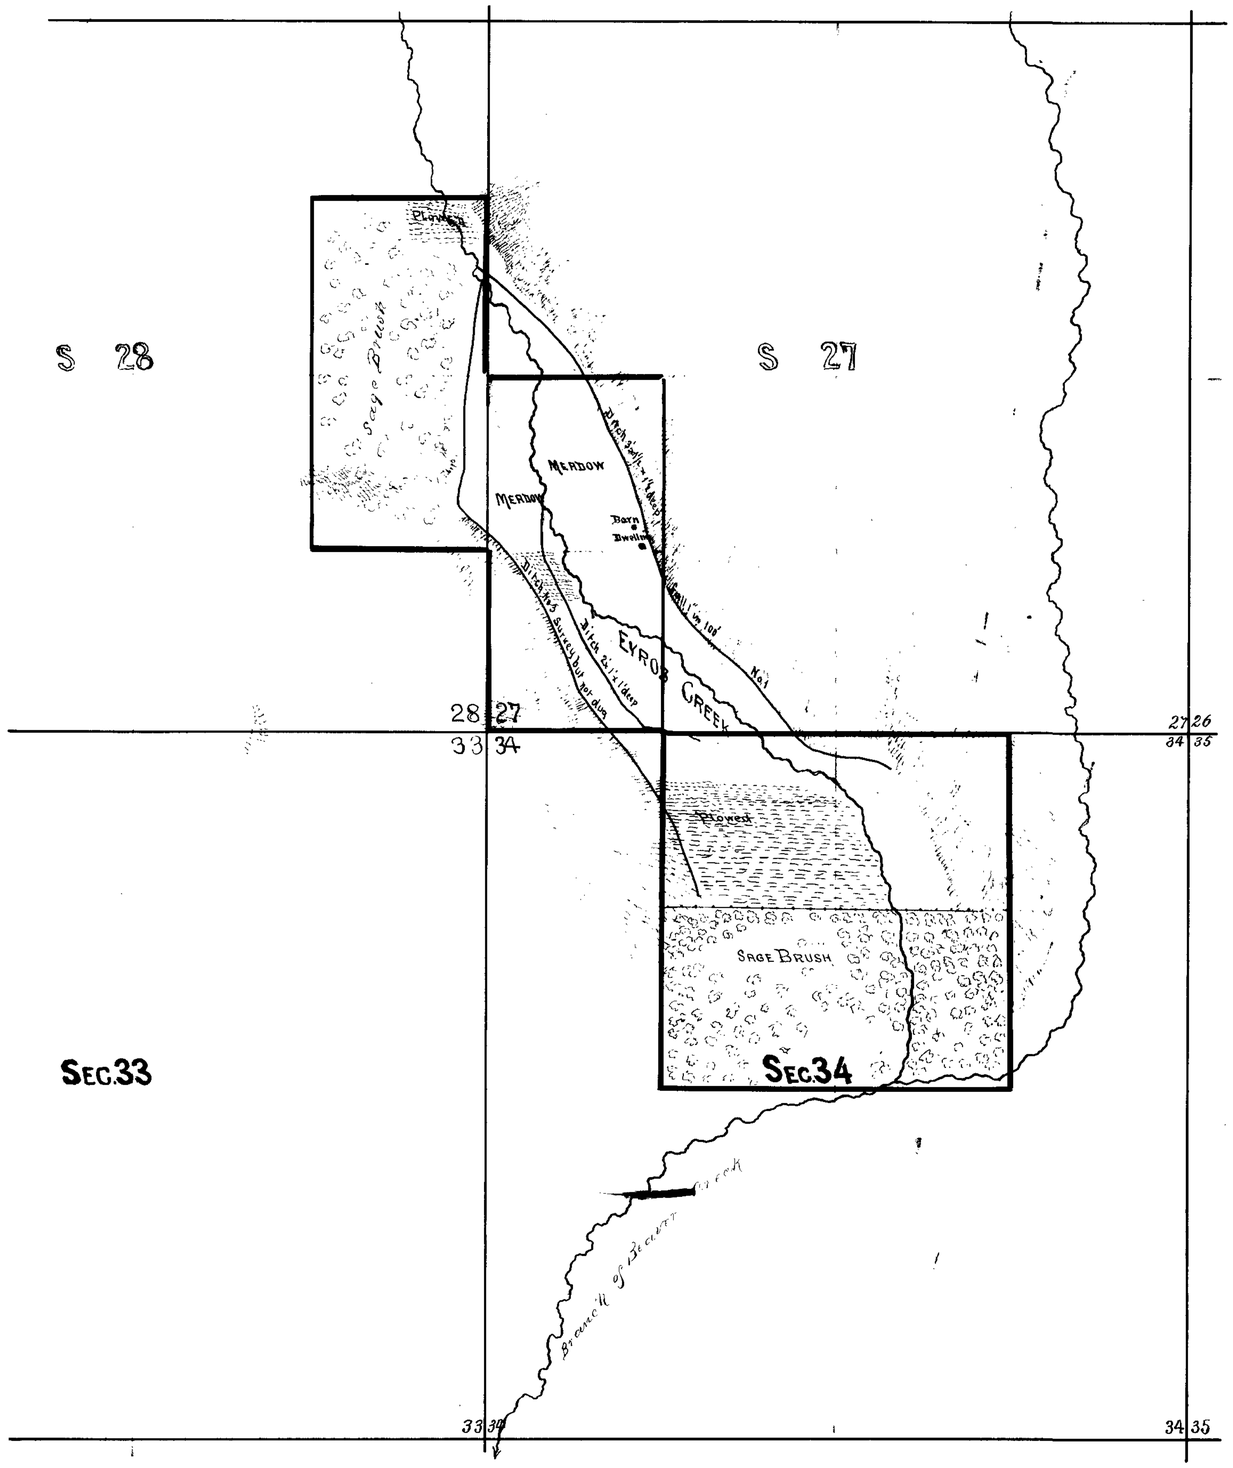


| Section | Subdivision | Township | Range | Cultivated Acreage | Description | Date of first Cul. |
|---|---|---|---|---|---|---|
| 27. | NW of SW | 43 N | 56 E | | Wild Grass | |
| " | SW of SW | " | " | | " " | |
| 34. | NW of NW. | " | " | | 1913 Oats | |
| | NE of NW. | " | " | | " Oats x Wild Grass | |

STATE of NEVADA }
COUNTY of ELKO } ss

I Wm P. Wright being first duly Sworn, depose and Says that the annexed Map is a true Accurate plat of the Lands irrigated by G Eyroz as taken from the field Notes of a survey made by me Completed on the 20th day of October 1913

that the Map and survey were made at the instance of G Eyroz owner of said land and that it truly represents the irrigated Land of said G Eyroz

William P Wright
Surveyor

Subscribed and sworn to before me this 20 day of January 1914 -
Otto J Williams
Notary Public

# MAP
## OF THE
## LAND BELONGING
## TO
# G. EYROZ

IN SECT'S 28-27 AND 34 TOWNSHIP 43 N.R.56 E M.D.M.

SHOWING LAND THAT CAN BE IRRIGATED AND THE SYSTEM OF DITCHES

WATER TAKEN OUT OF EYROS CREEK — ELKO COUNTY NEVADA — IN SE¼ OF NE¼ SECTION 38

under No. 3708

under No. 00564

Place in file under

3708 - 00564