MAP

SHOWING

PROPOSED RESERVOIR & DITCH

AND LAND TO BE IRRIGATED

BY

Dr. Samuel Clark, ~~A. A. Shoun, & Chester~~ I. ~~Teel~~

ON

Daisy Creek

Surveyed May, 7, 1916.
By Archie Millar

Lander County
Nevada

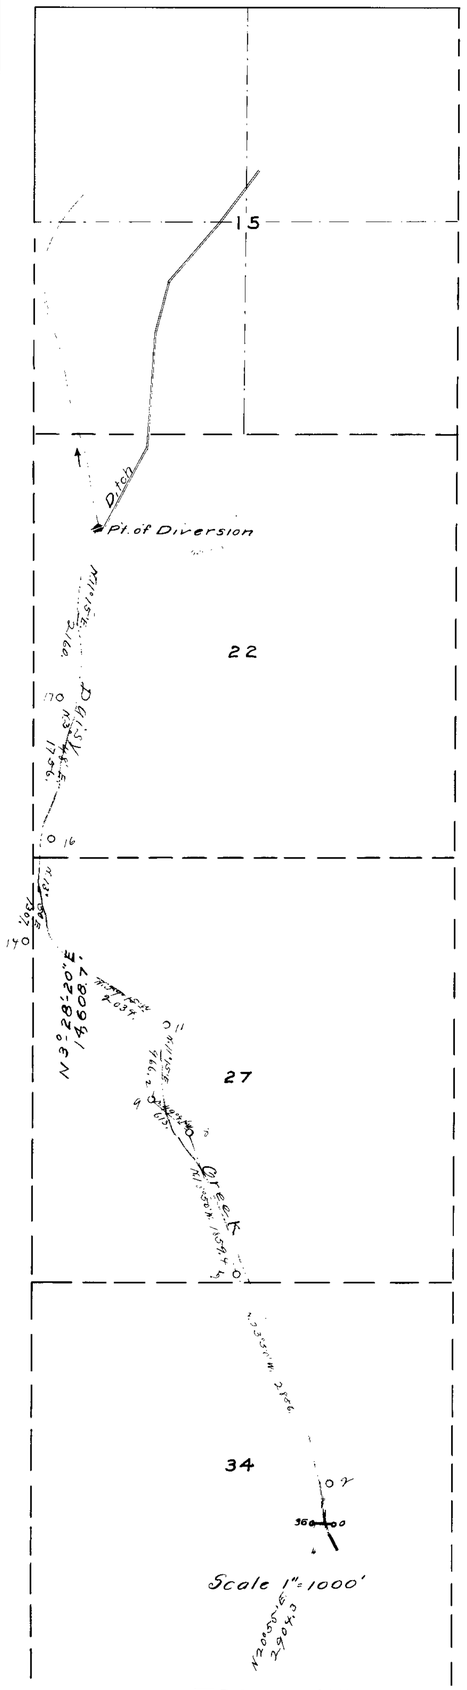

Note: Green meander line and offset distances showing location of Daisy Creek, By O. P. Adams, Surveyor.

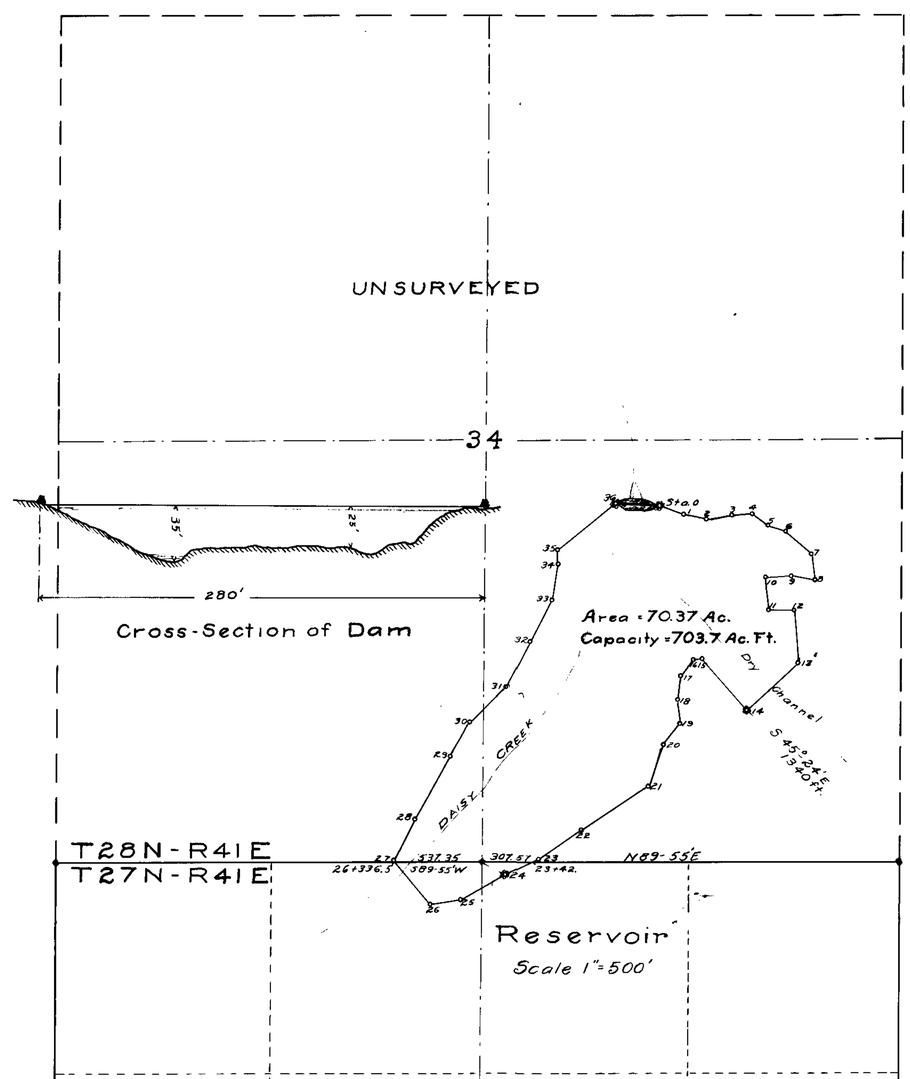

STATE of NEVADA } ss:
County of Humboldt }

I, Archie Millar, being first duly sworn, hereby depose and say, that the above map is a true and accurate plat of the irrigation system and lands to be irrigated by Dr. Samuel Clark ~~A. A. Shoun, and Chester I. Teel~~, in Lander County, Nevada and was made at the instance of Dr. Samuel Clark and under his direction.

Archie Millar

Sworn and subscribed to before me, this 9th day of July 1917

J. M. Bennett
~~Notary Public~~
Clerk Supreme Court State of Nevada

under No. 5376

FILED
MAY 15 1917
STATE ENGINEER'S OFFICE

Place in files under

61940 (3709)-3880-3935-5376