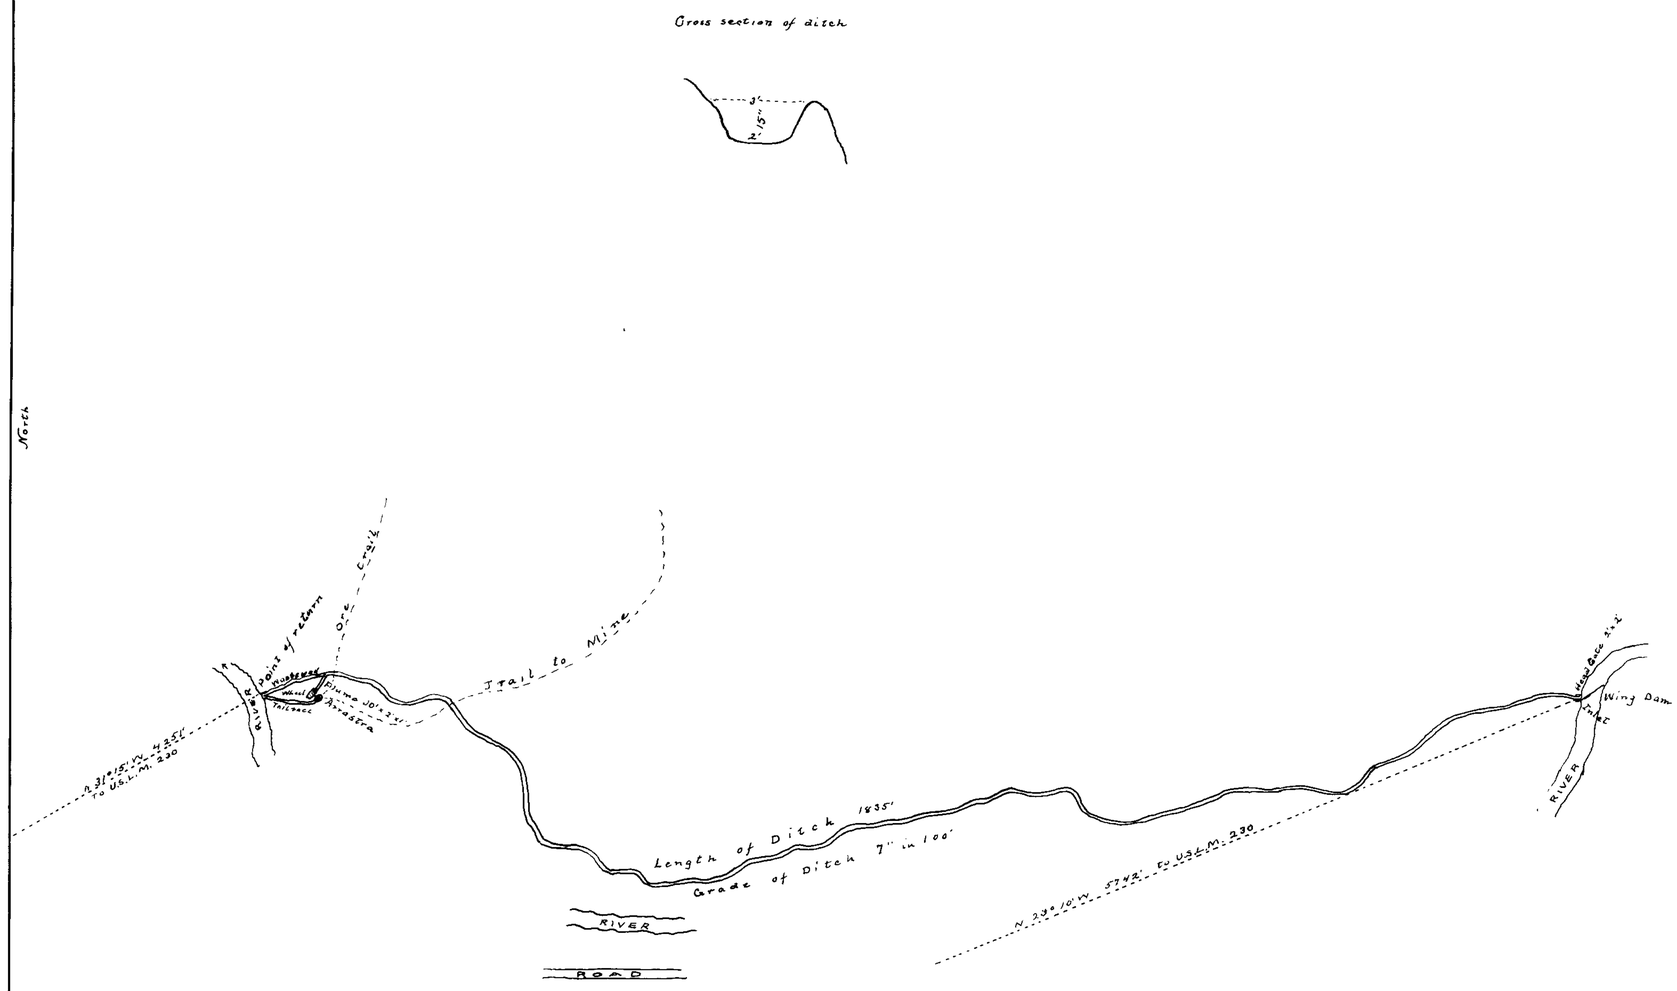

375 BK. 3 12-16-18.
for 3.00 [illegible]

Scale 1" = 100'

Buckeye Ditch and Power Works.
T. J. Curley Jarbidge, Nevada.
Permit No 3720. Jarbidge River.

Unsurveyed Land, probably in SW¼ Sec. 21 T. 46 N. R. 58 E. M. D. M.
State of Nevada
County of Elko s.s.

I, Winthrop W. Fisk, being duly sworn, depose and say that the above map is a true and accurate plat of the Buckeye Ditch and Power Works, as taken from the field notes of a survey made by me, completed on the third day of February, 1916.

That the map and survey were made at the instance of T. J. Curley, owner of said ditch and that it truly represents the Ditch and Power Works of said T. J. Curley

Winthrop W. Fisk, R.S.
Surveyor.

Subscribed and sworn to before me, R. S. Silver this 28th day of July 1916.

Ralph S. Silver
Notary Public in and for Elko County, Nevada.

3720