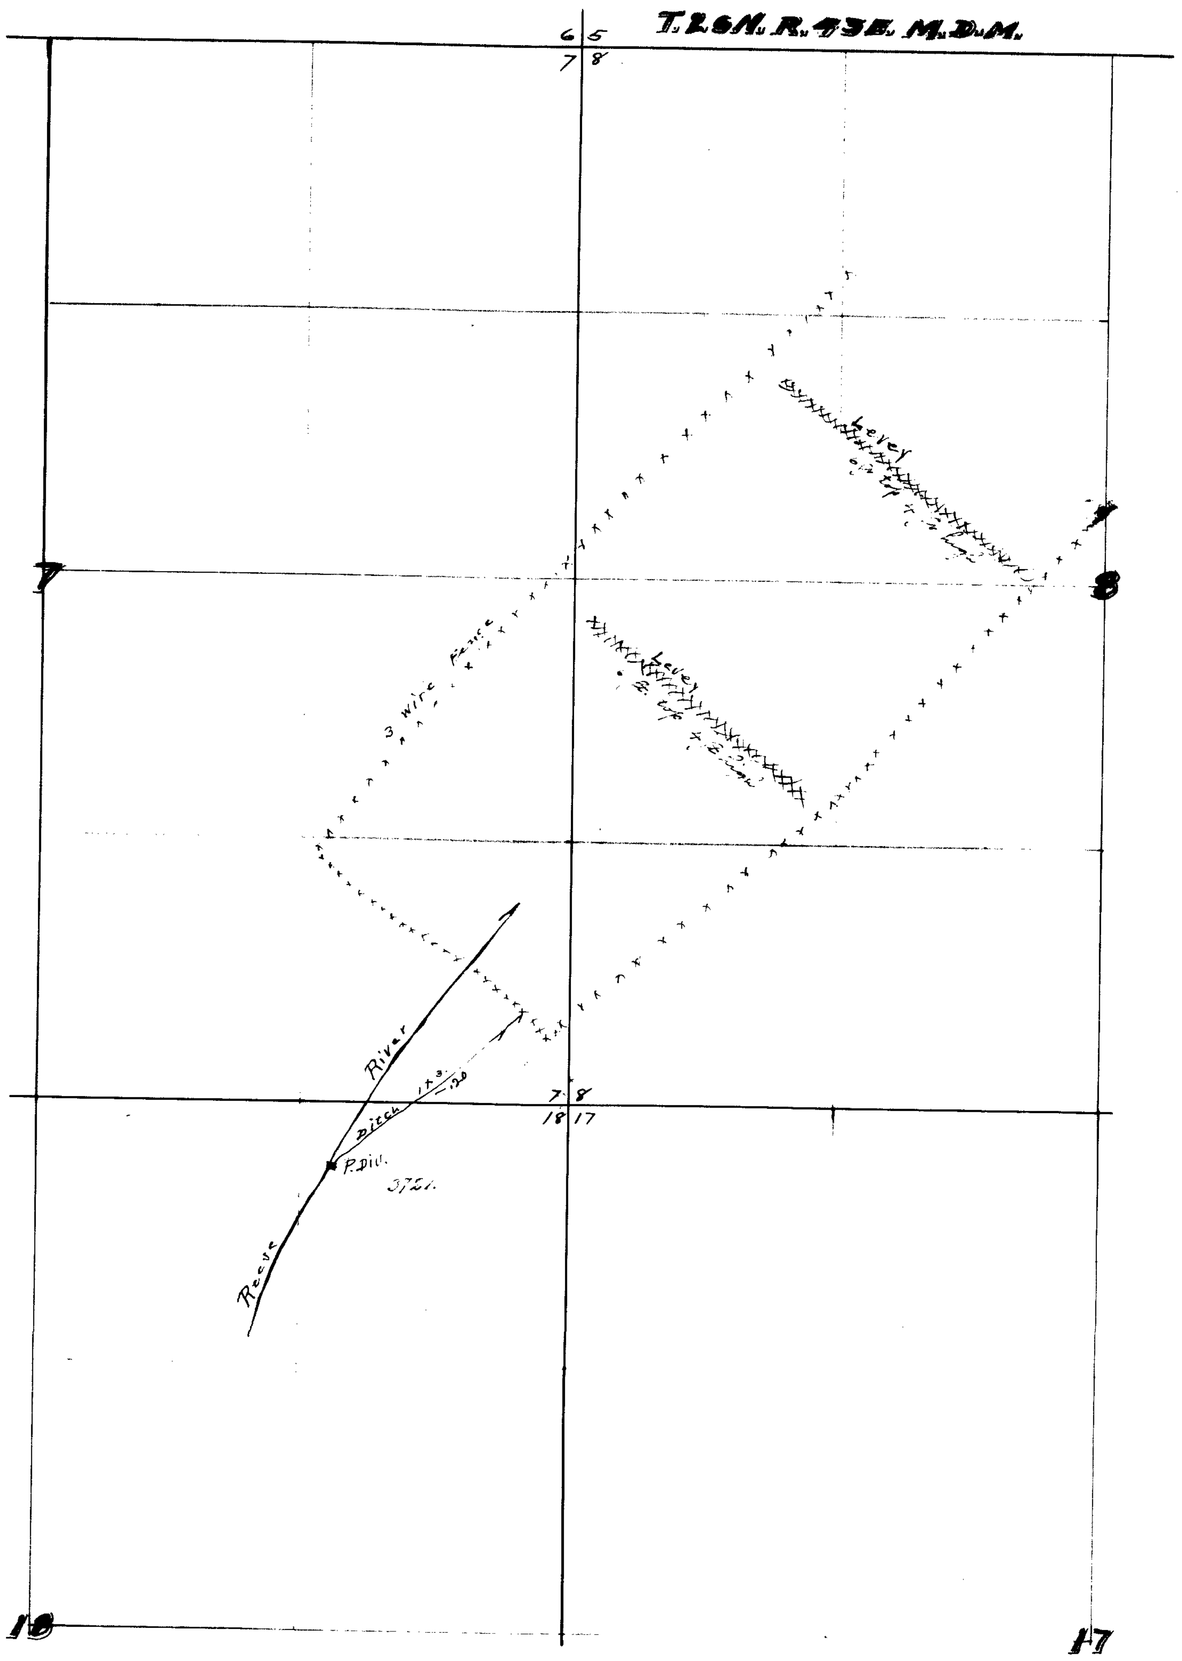

3721

MAP
OF EDMOND H. CHILDRESS APPLICATION No. 3721. FROM REESE RIVER.

STATE OF NEVADA }
COUNTY OF LANDER } ss.

I, O.P. Adams, being first duly sworn, depose and say that the above map is a true and accurate plat of the lands irrigated by Edmond H. Childress, as taken from the field notes of a survey made by me, completed on the 19th. day of September 1917.

That the map and survey were made at the instance of Edmond H. Childress, owner of said lands, and that it truly represents the irrigated lands of said Edmond H. Childress.

O.P. Adams
surveyor.

Subscribed and sworn to before me, this 3rd day of January 1919.

W. C. Hancock
Notary Public in and for Lander County Nevada.

SCALE
400 ft. TO ONE INCH

FILED
JAN 9 1919

3721