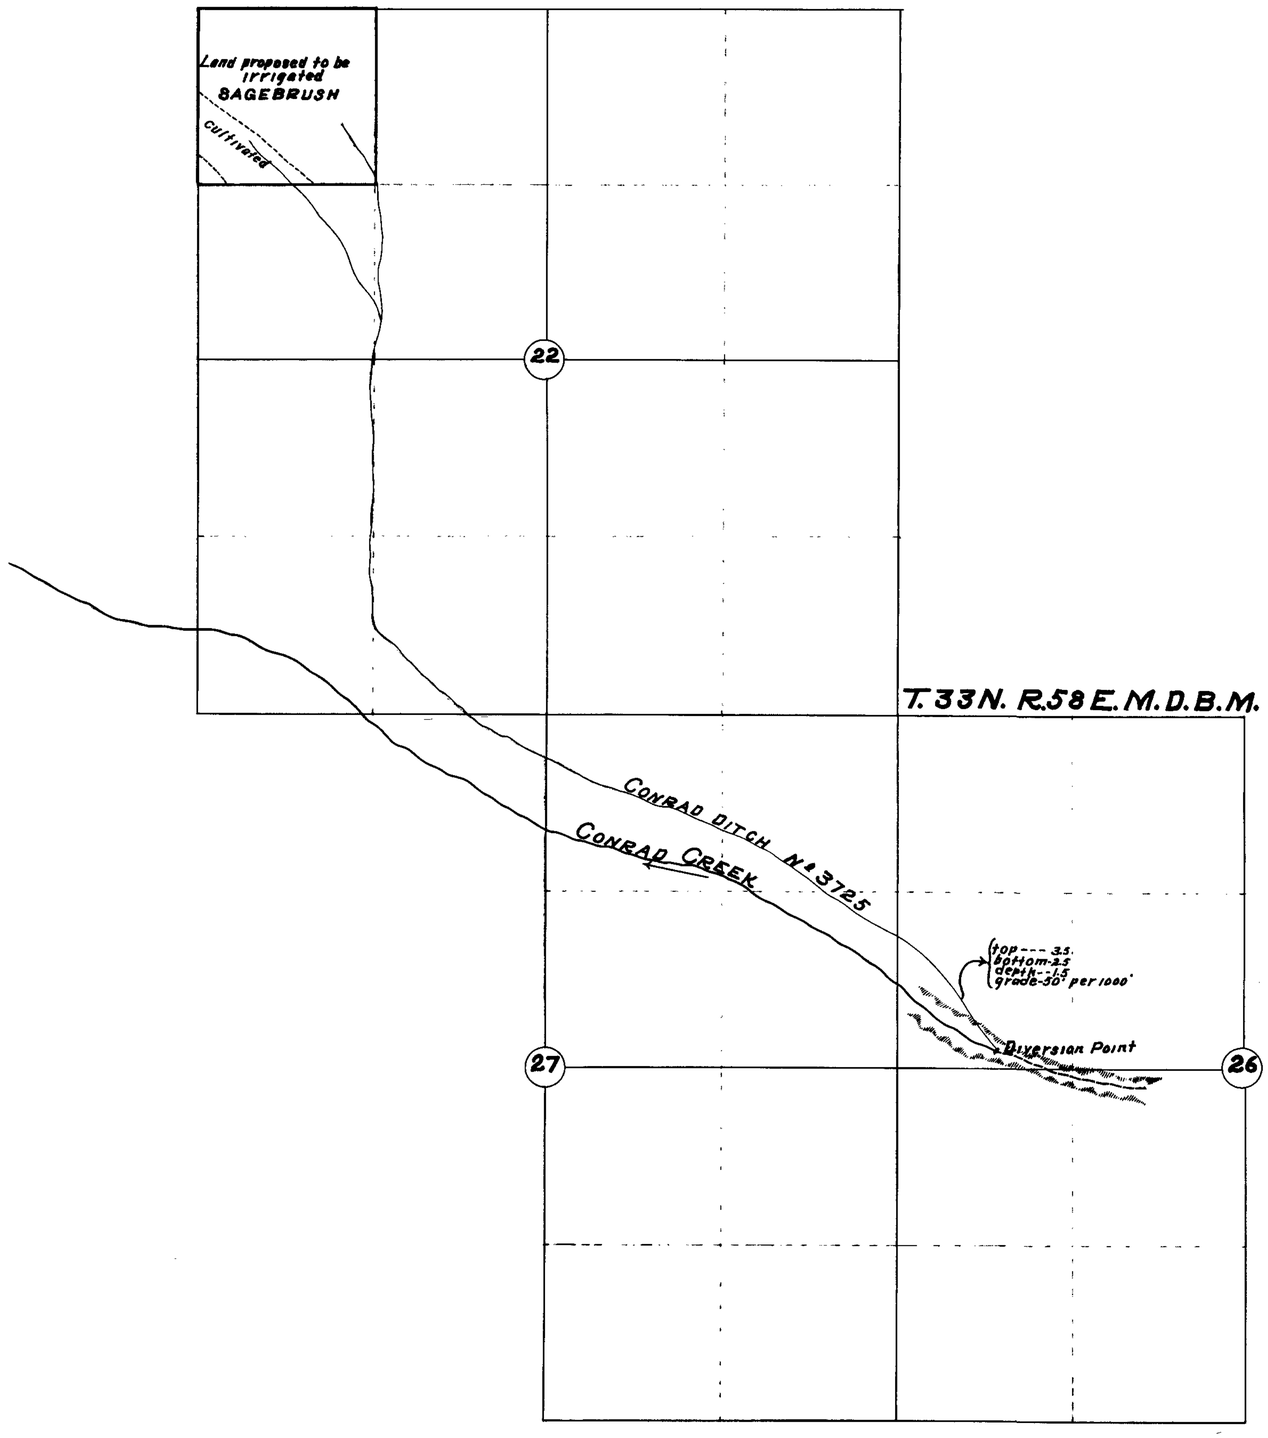

STATE OF NEVADA, } S.S.
COUNTY OF ORMSBY }

I, C.C. Smith, being first duly sworn, depose and say that the above map is a true and accurate plot of the irrigation system under Application No 3725 as taken from the field notes of a survey made by me. That such survey was made at the instance of Jacob Conrad, and that it truly represents the works described in Application No 3725

C.C. Smith
Surveyor

Subscribed and sworn to before me this 12th day of May 1917

W. M. Wright
Notary Public in and for Ormsby Co. Nevada.

CERTIFICATE No 11165 ISSUED 5/7/85

APPLICATION No 3725
of
JACOB CONRAD
LAMOILLE, NEVADA

MAPPED BY C.C. SMITH, MAY 10 — 1917
Scale 1" = 600'

3725