STATE OF NEVADA } ss.
COUNTY OF CLARK }

C.E. McCarthy being first duly sworn deposes and says that the below map is a true and accurate plat of The Colorado-Nevada Mining and Milling Co's Completed Works as taken from the field notes of a Survey made by me Completed on the First day of February 1917. that such survey was made at the instance of The Colorado-Nevada Mining and Milling Co: that the Map represents the works described in Application No. 3737.

C.E. McCarthy

Subscribed and sworn to before me this 6th day of February 1917.

W R Thomas
Notary Public to and for Clark County State of Nevada.

My Commission expires. Nov 27 1917

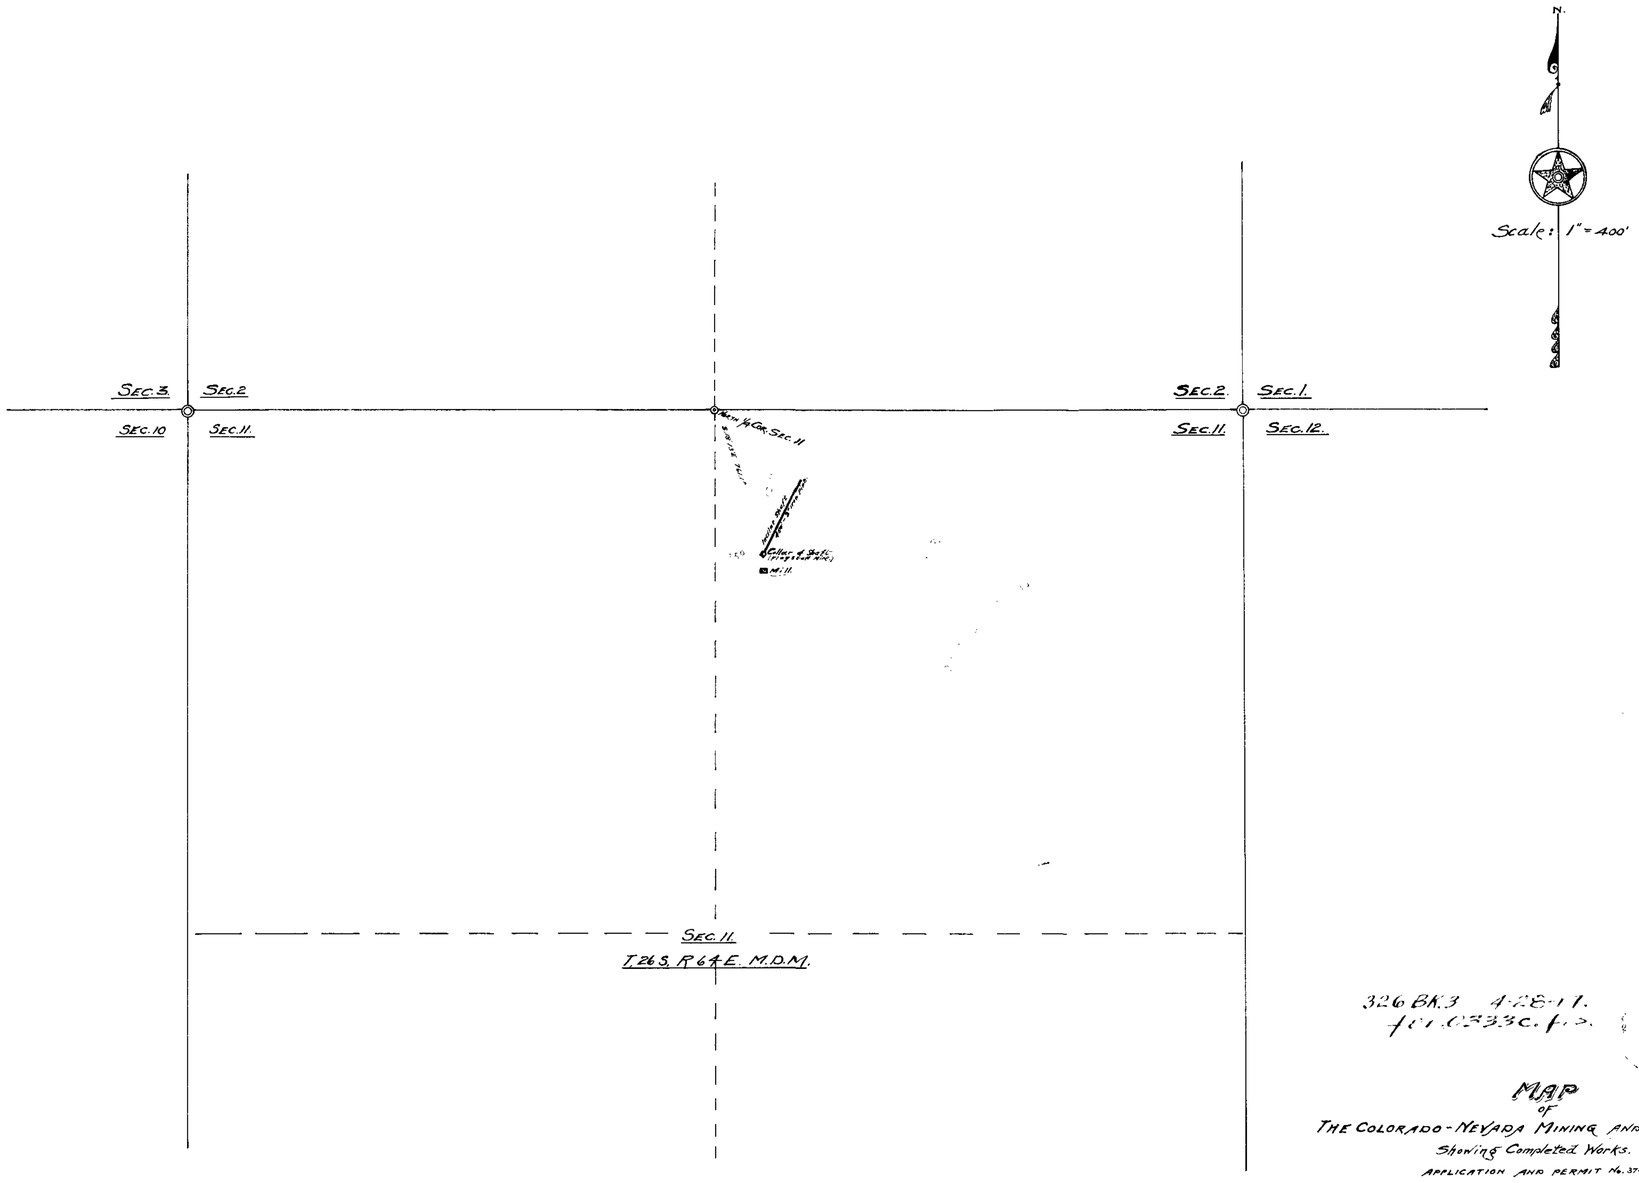

326 BK. 3 4-28-17.
401.0333c. f.s.

MAP
OF
THE COLORADO-NEVADA MINING AND MILLING CO.
Showing Completed Works.
APPLICATION AND PERMIT No. 3737.
Surveyed February 1st 1917.
BY
C.E. McCarthy
CIVIL ENGINEER.

3737