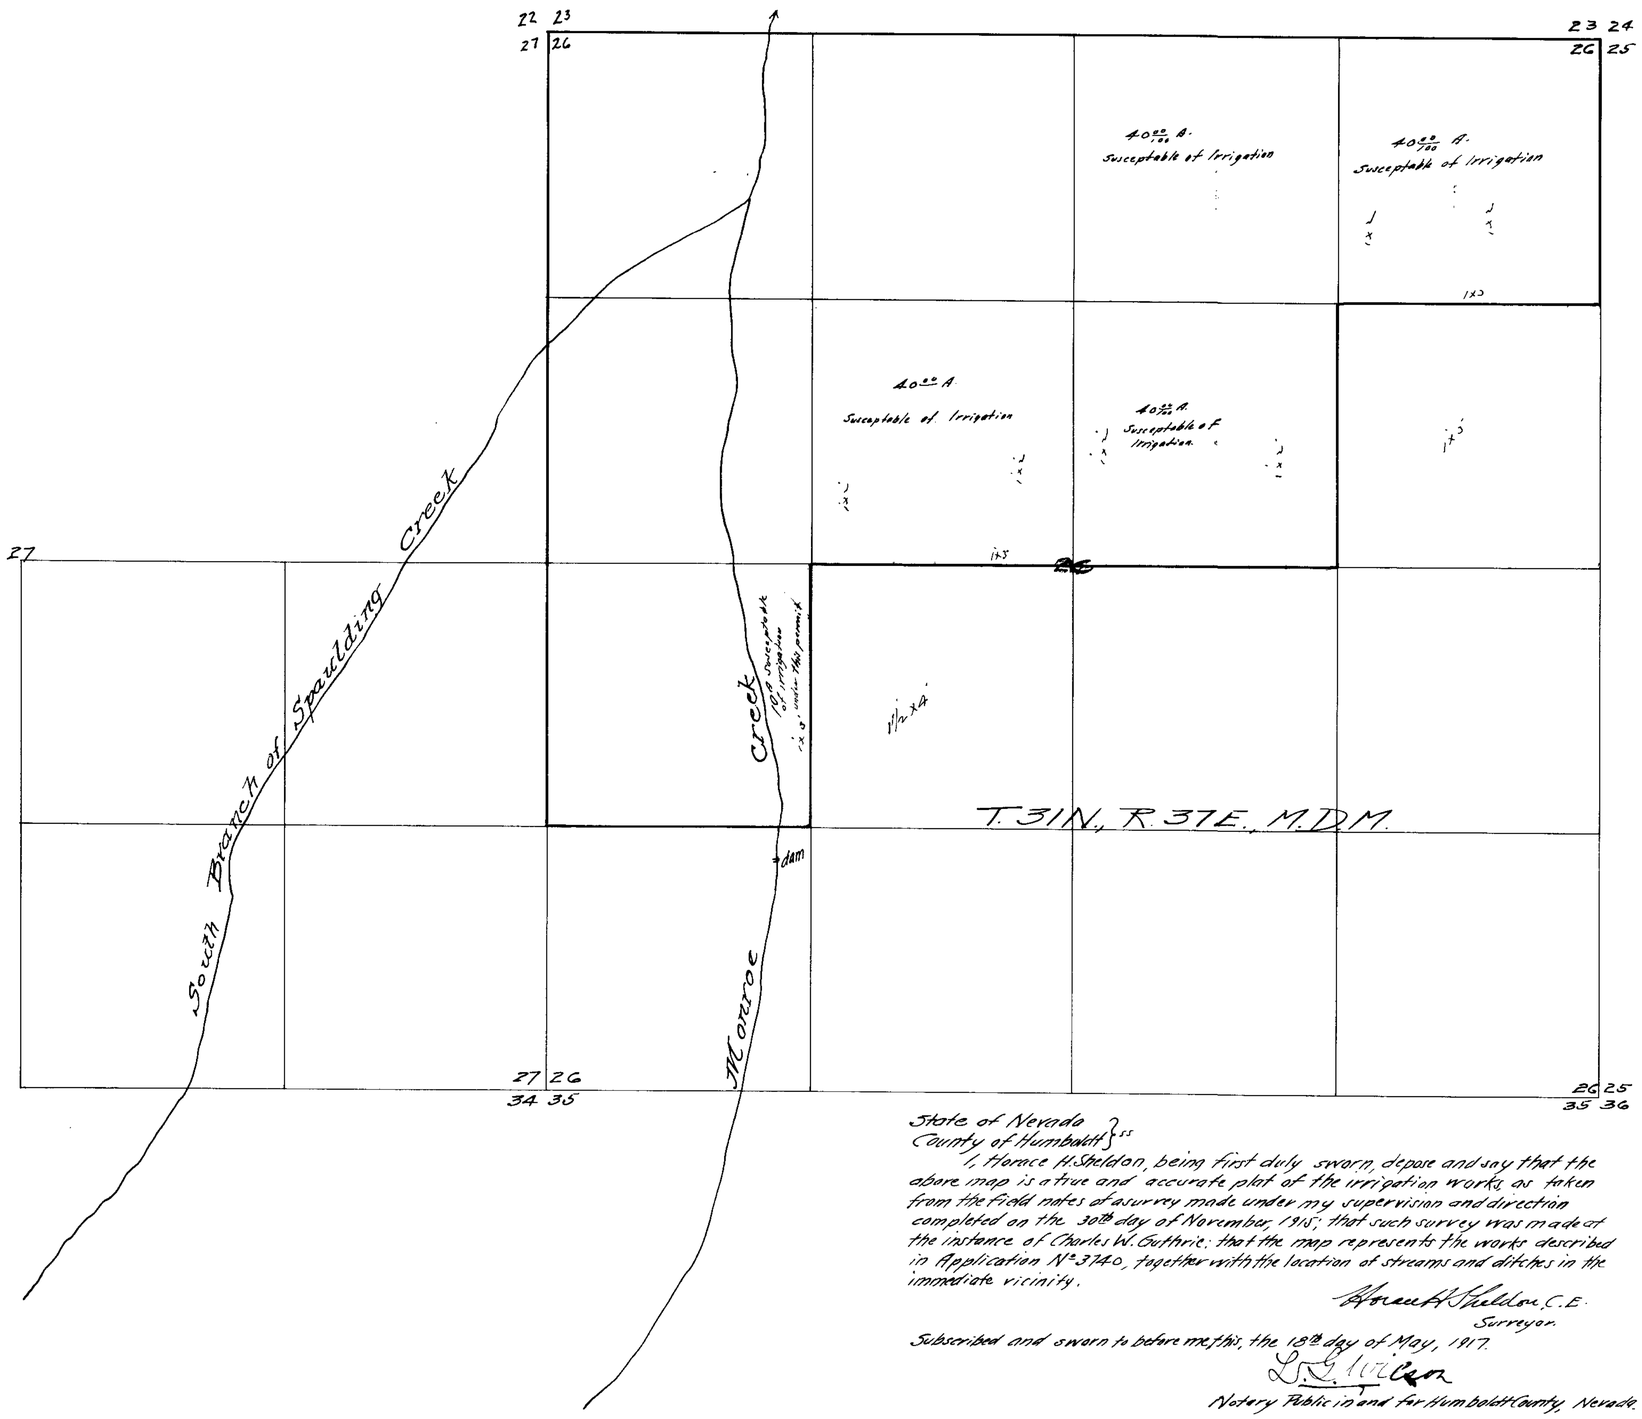

State of Nevada
County of Humboldt } ss

I, Horace H. Sheldon, being first duly sworn, depose and say that the above map is a true and accurate plat of the irrigation works as taken from the field notes of a survey made under my supervision and direction completed on the 30th day of November, 1916; that such survey was made at the instance of Charles W. Guthrie; that the map represents the works described in Application No. 3740, together with the location of streams and ditches in the immediate vicinity.

Horace H. Sheldon, C.E.
Surveyor.

Subscribed and sworn to before me this, the 18th day of May, 1917.

L. G. Murphy
Notary Public in and for Humboldt County, Nevada.

MAP
OF
CHARLES W. GUTHRIE'S
PROPOSED SYSTEM OF IRRIGATION,
PERMIT No. 3740
FROM
MONROE CREEK
HUMBOLDT COUNTY, NEVADA.
MAY, 1917. SCALE 1" = 400'

3740