TOWNSHIP No 24 NORTH RANGE No 57 EAST M D MER NEV

17 S½ 24N 57 E 6 1912

17

21

27

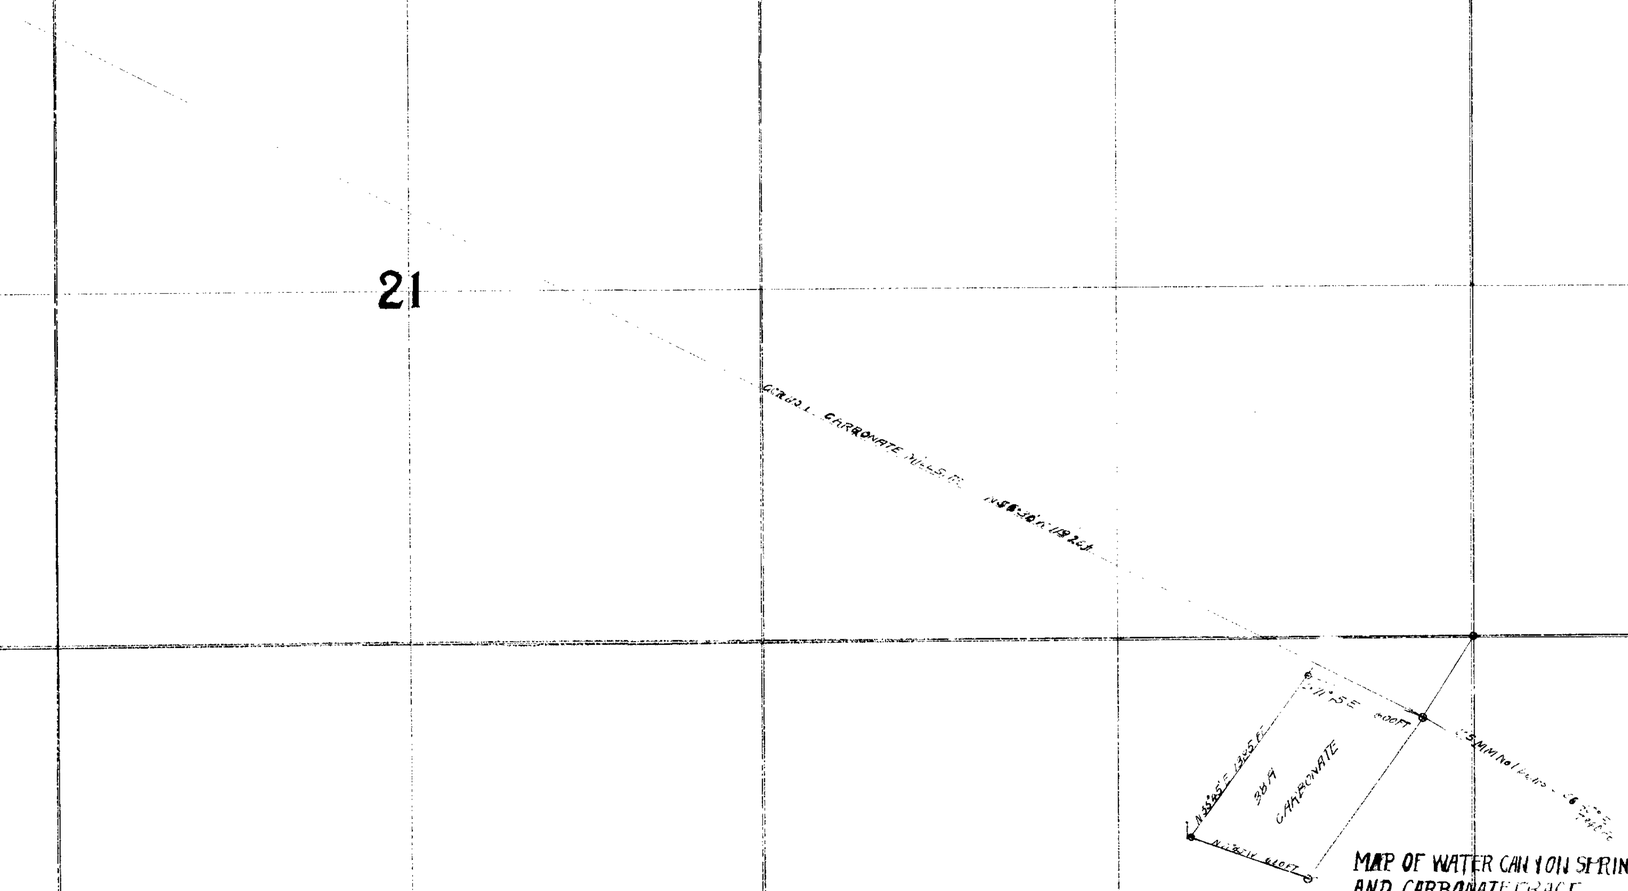

MAP OF WATER CANYON SPRING
AND CARBONATE TRACT,
OWNED BY AUGUST MUNTER
JOY, WHITE PINE COUNTY, NEVADA

STATE OF NEVADA)
County of Eureka) ss

I, Clarence Johnson, being first duly sworn, depose and say that the above map is a true and correct plat of the lands irrigated by August Munter as taken from a map obtained from the U.S. Surveyor Generals Office at Carson City Nevada, and my own observation on the ground Oct. 26 1913

That the map and survey was made at the instance of August Munter owner of said land and that it truly represents the irrigated land of said August Munter.

Clarence Johnson
Surveyor

Subscribed and sworn before me
This 30th day of October, 1916

Ella [illegible]
Notary Public for
Eureka County, Nevada

Seal

FILED
NOV 9 1916

3742

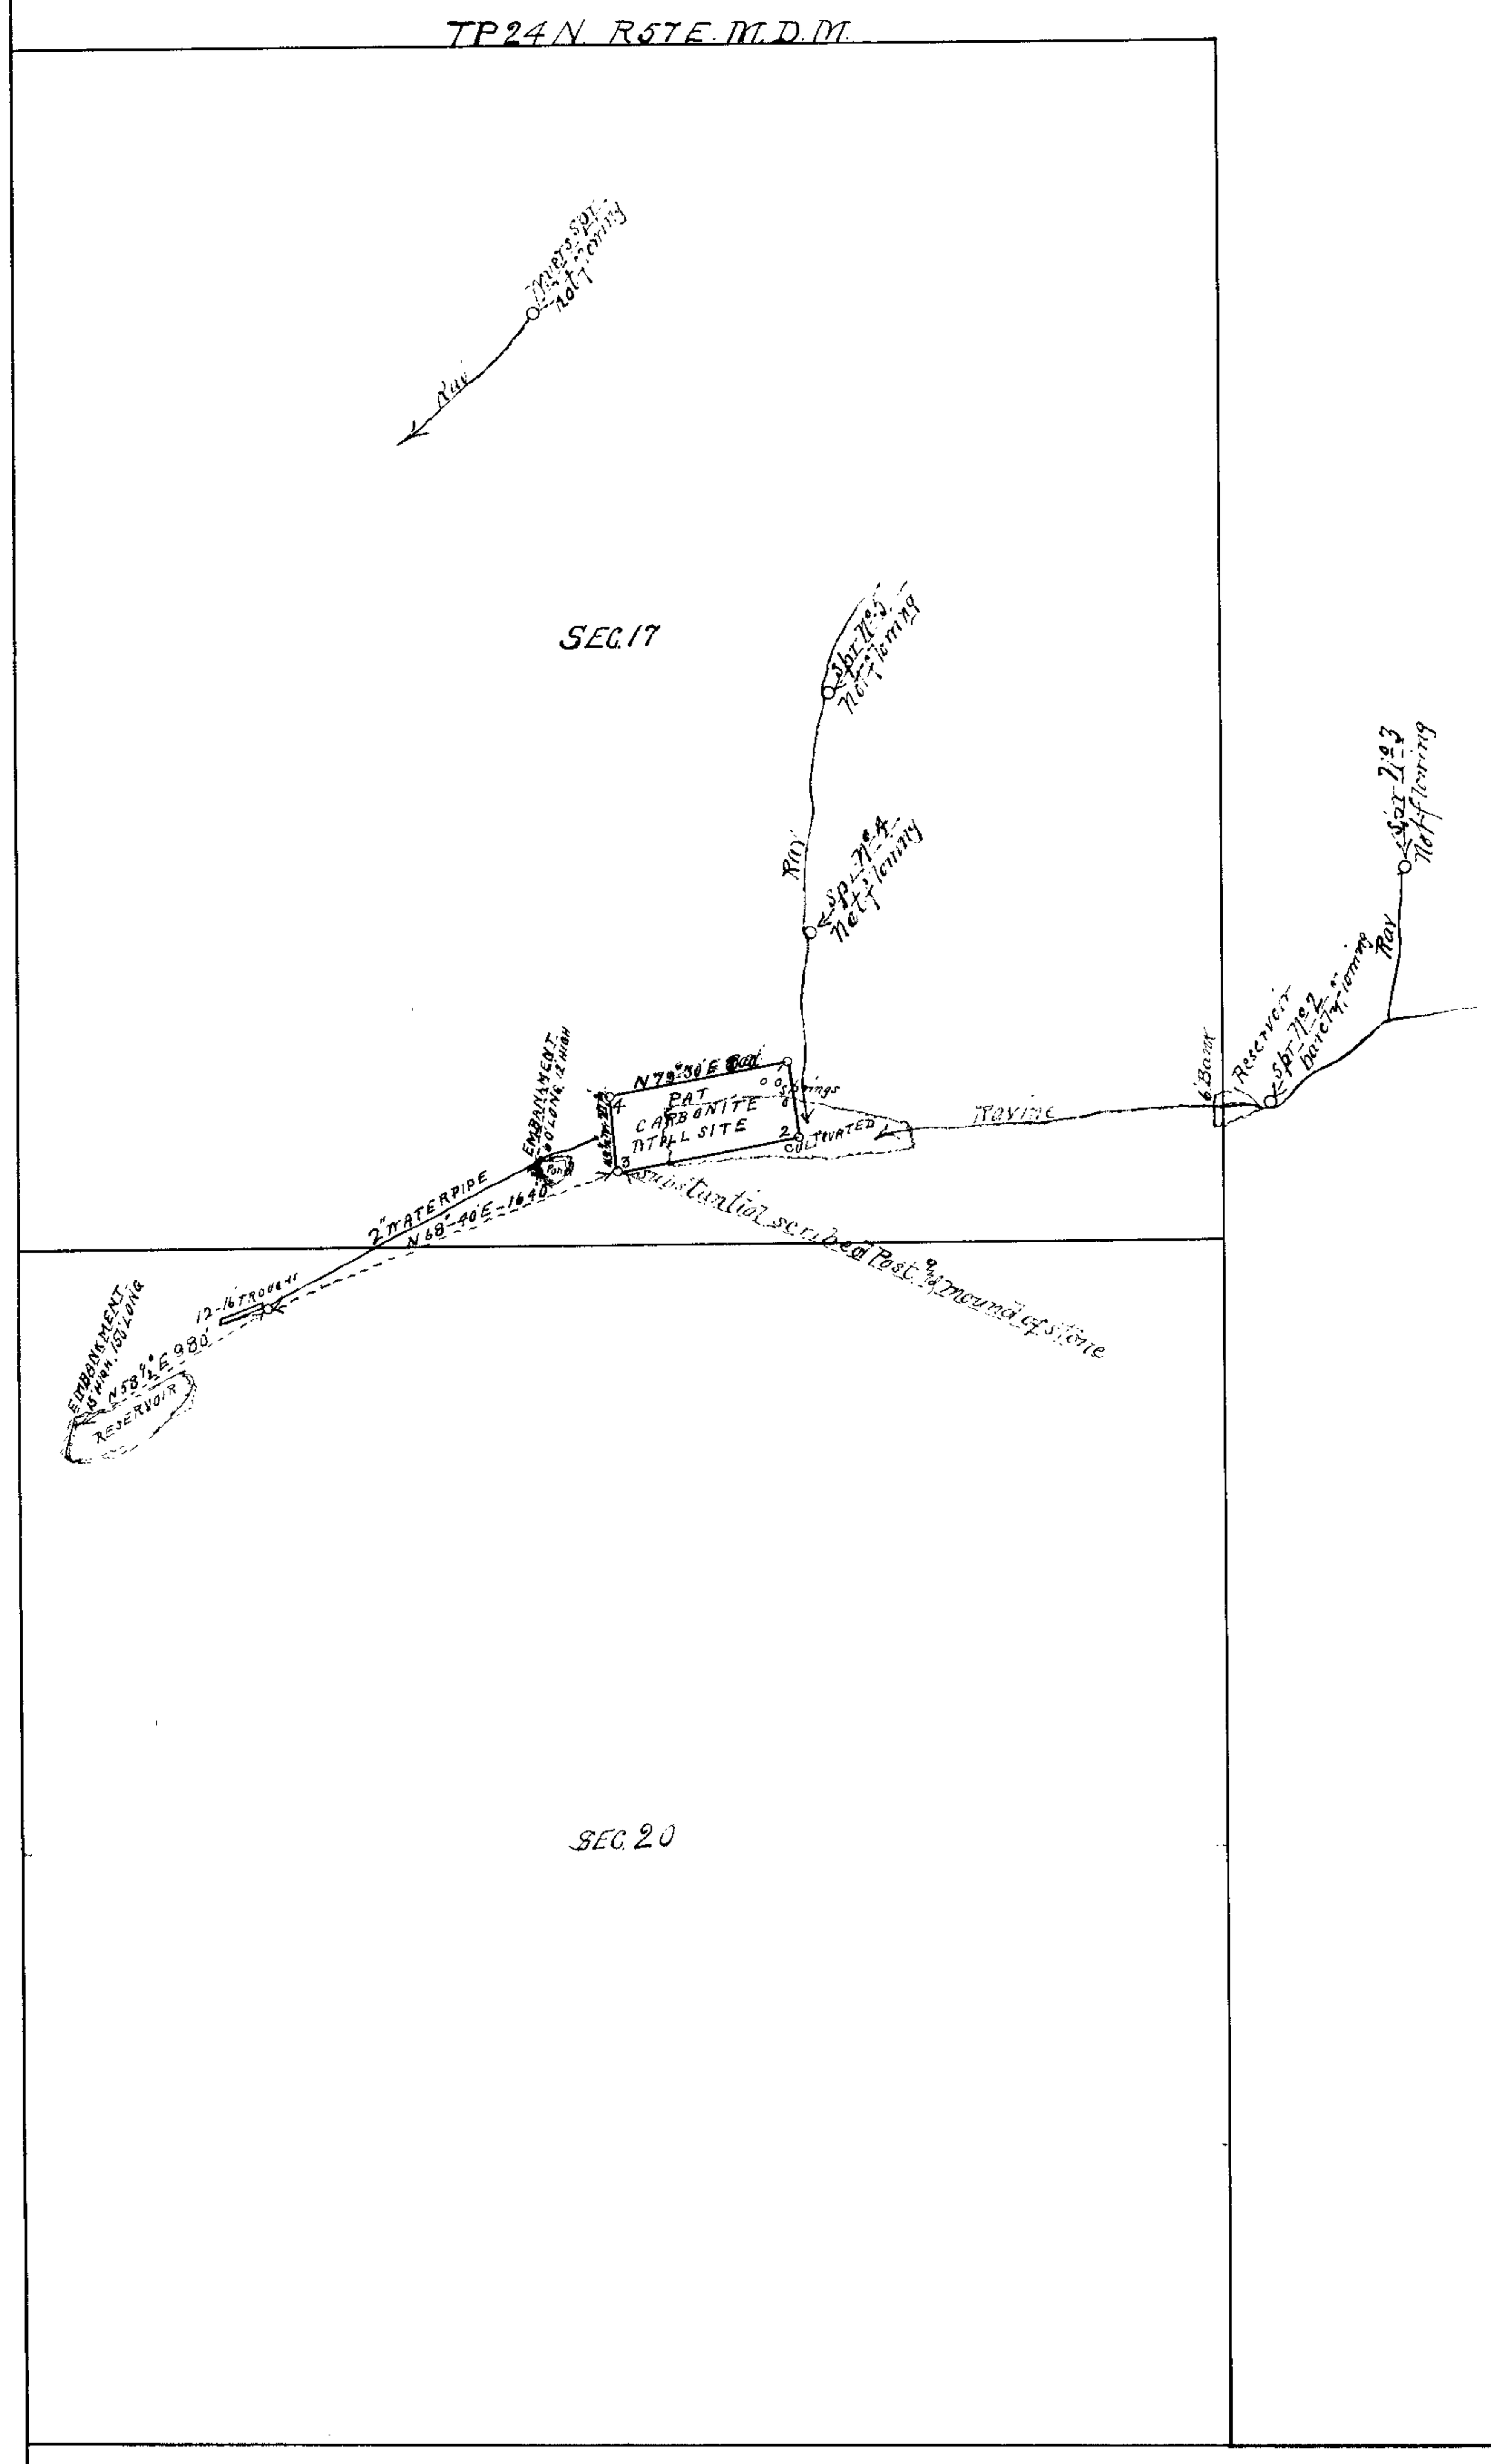

Proof of appropriation = MAP =

FOR W. A. MOORE
SUCCESSOR TO AUGUST KUNTER (Serial No 3742)

State of Nevada } SS.
County of Elko }

C. M. Haws, being first duly sworn, deposes and says that the above Map is a fairly accurate Plat of the situation at Bald Mtn claimed by W. A. Moore, as taken from the field notes of a survey made by me on the 15th day of Oct 1918.
that the map and survey were made at the instance of claimant of said improvements and that it fairly shows the conditions there found by me.

C. M. Haws Surveyor

subscribed and sworn to before me
this 17th day of Oct 1918.

Hayden Henderson
Notary Public, in and for Elko County Nevada

Note. claimant in this case has used the water in this gulch for many years to Placer mine a little west of large pond also for stock purposes. but placed the string of troughs only two years ago. Claimant proposes that if any water over filling the troughs at low stage will be used for spuds, Bet them and the embankment shown on MAP. Thereby cutting out any Placer Mining