STATE OF NEVADA } S.S.
COUNTY OF CLARK }

Chas. H. Fenner: being first duly sworn, deposes and says that the below Map is a true and accurate plat of the TUB SPRINGS WORKS as taken from the field notes of a survey made by me, and Completed on February 12, 1917: and such Survey was made at the instance of R.E. Bower: that the Map represents the completed Works described in Application No. 3744.

Chas. H. Fenner.

Subscribed and sworn to before me this 20th day of February 1917.

Cyril T. Wengert

Notary Public in and for Clark County, State of Nevada.
My Commission expires Sept. 4, 1920

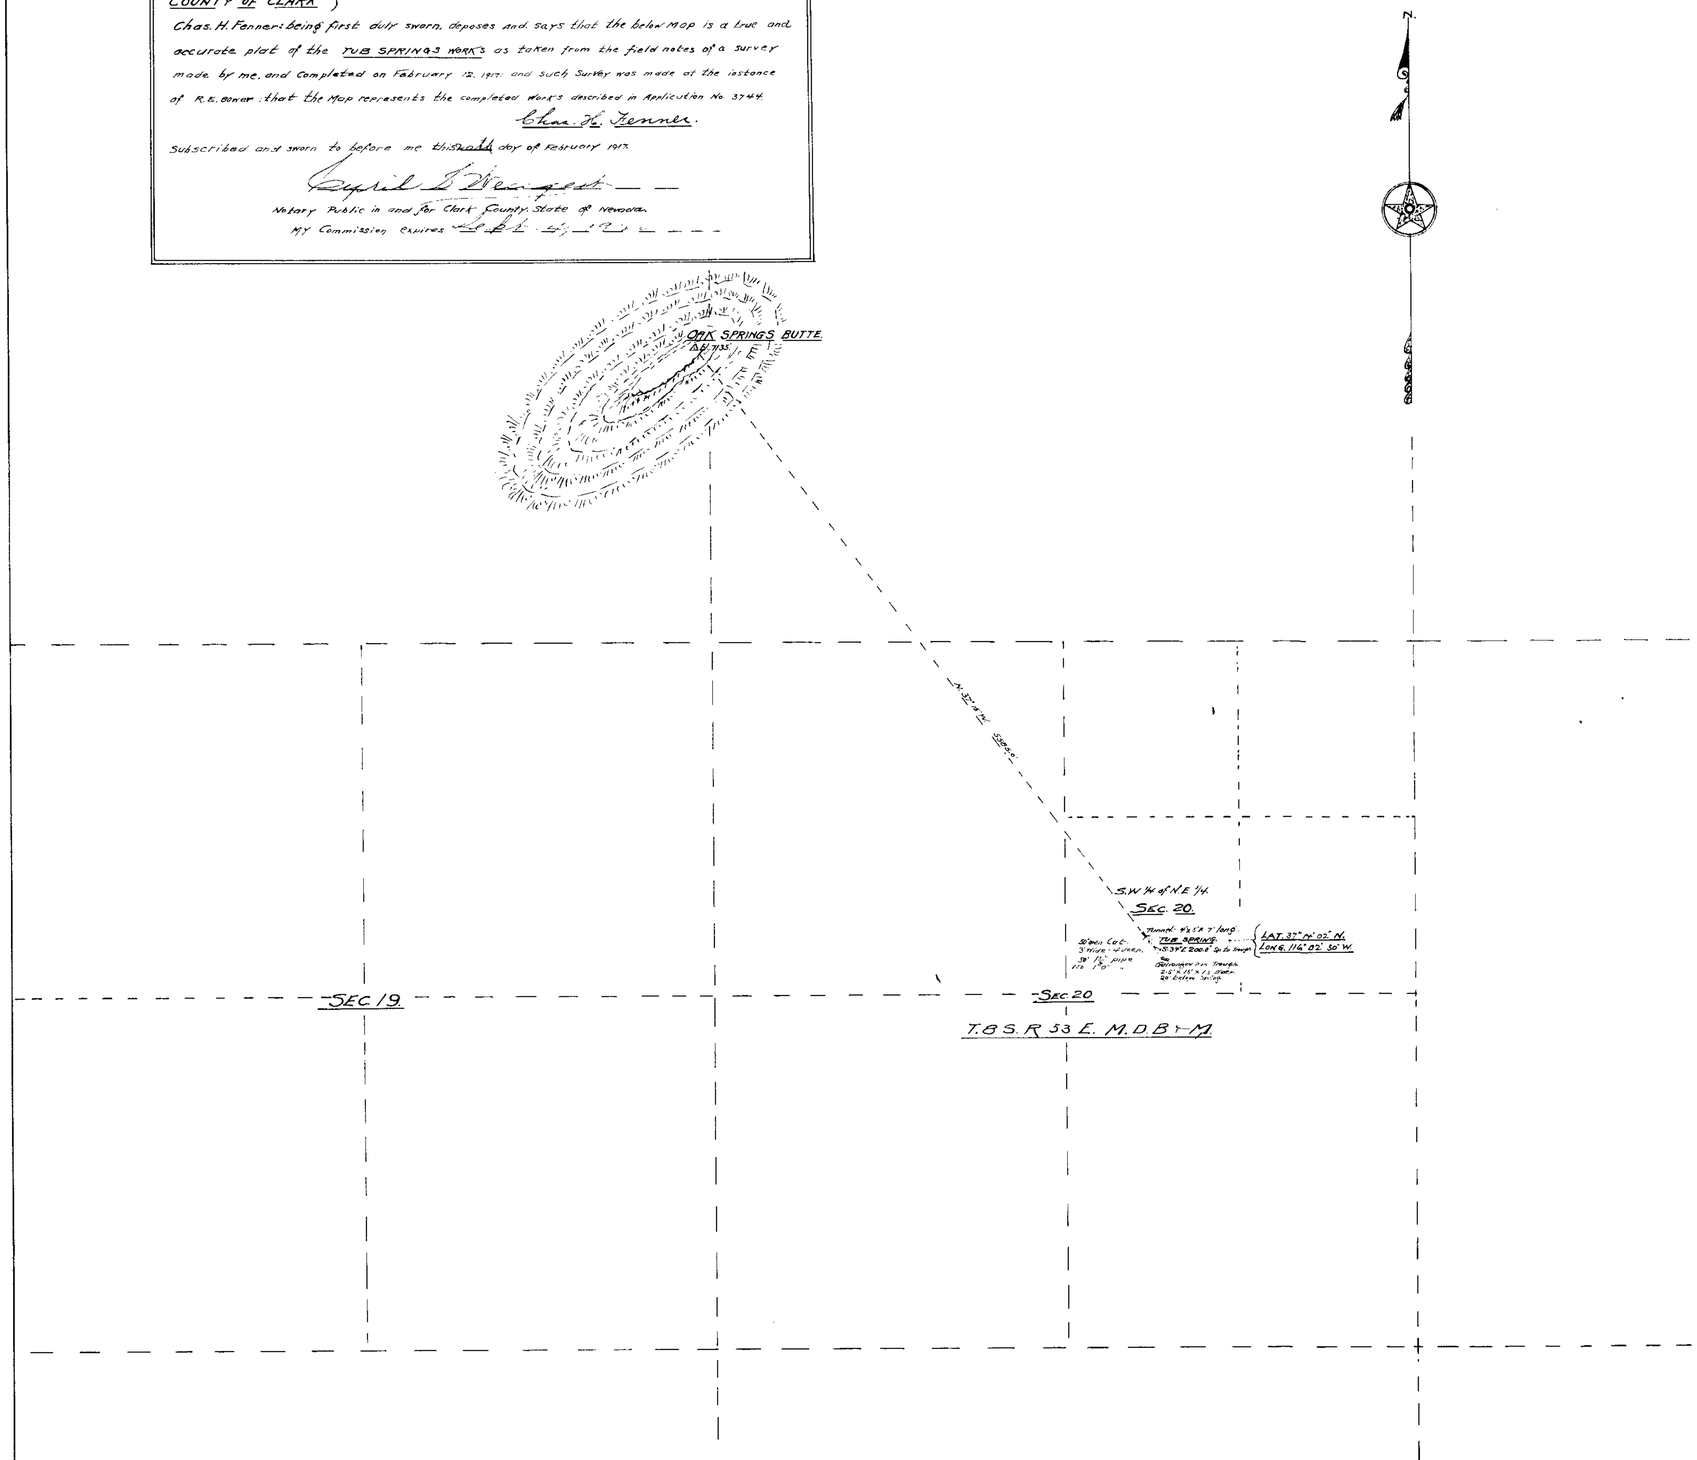

MAP
of
TUB SPRING
SHOWING WORKS.
APPLICATION AND PERMIT No. 3744.
R.E. Bower Applicant.
SURVEYED FEBRUARY 12, 1917.
BY
Chas. H. Fenner.
Civil Engineer.
SCALE: 600' = 1".

332 B.K.3 5-12-17.

3744