STATE OF NEVADA } S.S
COUNTY OF CLARK }

Charles H. Fenner: being first duly sworn, deposes and says, that the below Map is a true and accurate plat of the OAK SPRINGS WORKS as taken from the field notes of a survey made by me, and completed on February 12, 1917, and such survey was made at the instance of Robert E. Bower: that the Map represents the completed works described in Application No 3745.

Charles H. Fenner

Subscribed and sworn to before me this 20th day of February 1917.

Cyril S. Weingert

Notary Public in and for Clark County, State of Nevada.
My Commission expires Sept 14, 1920

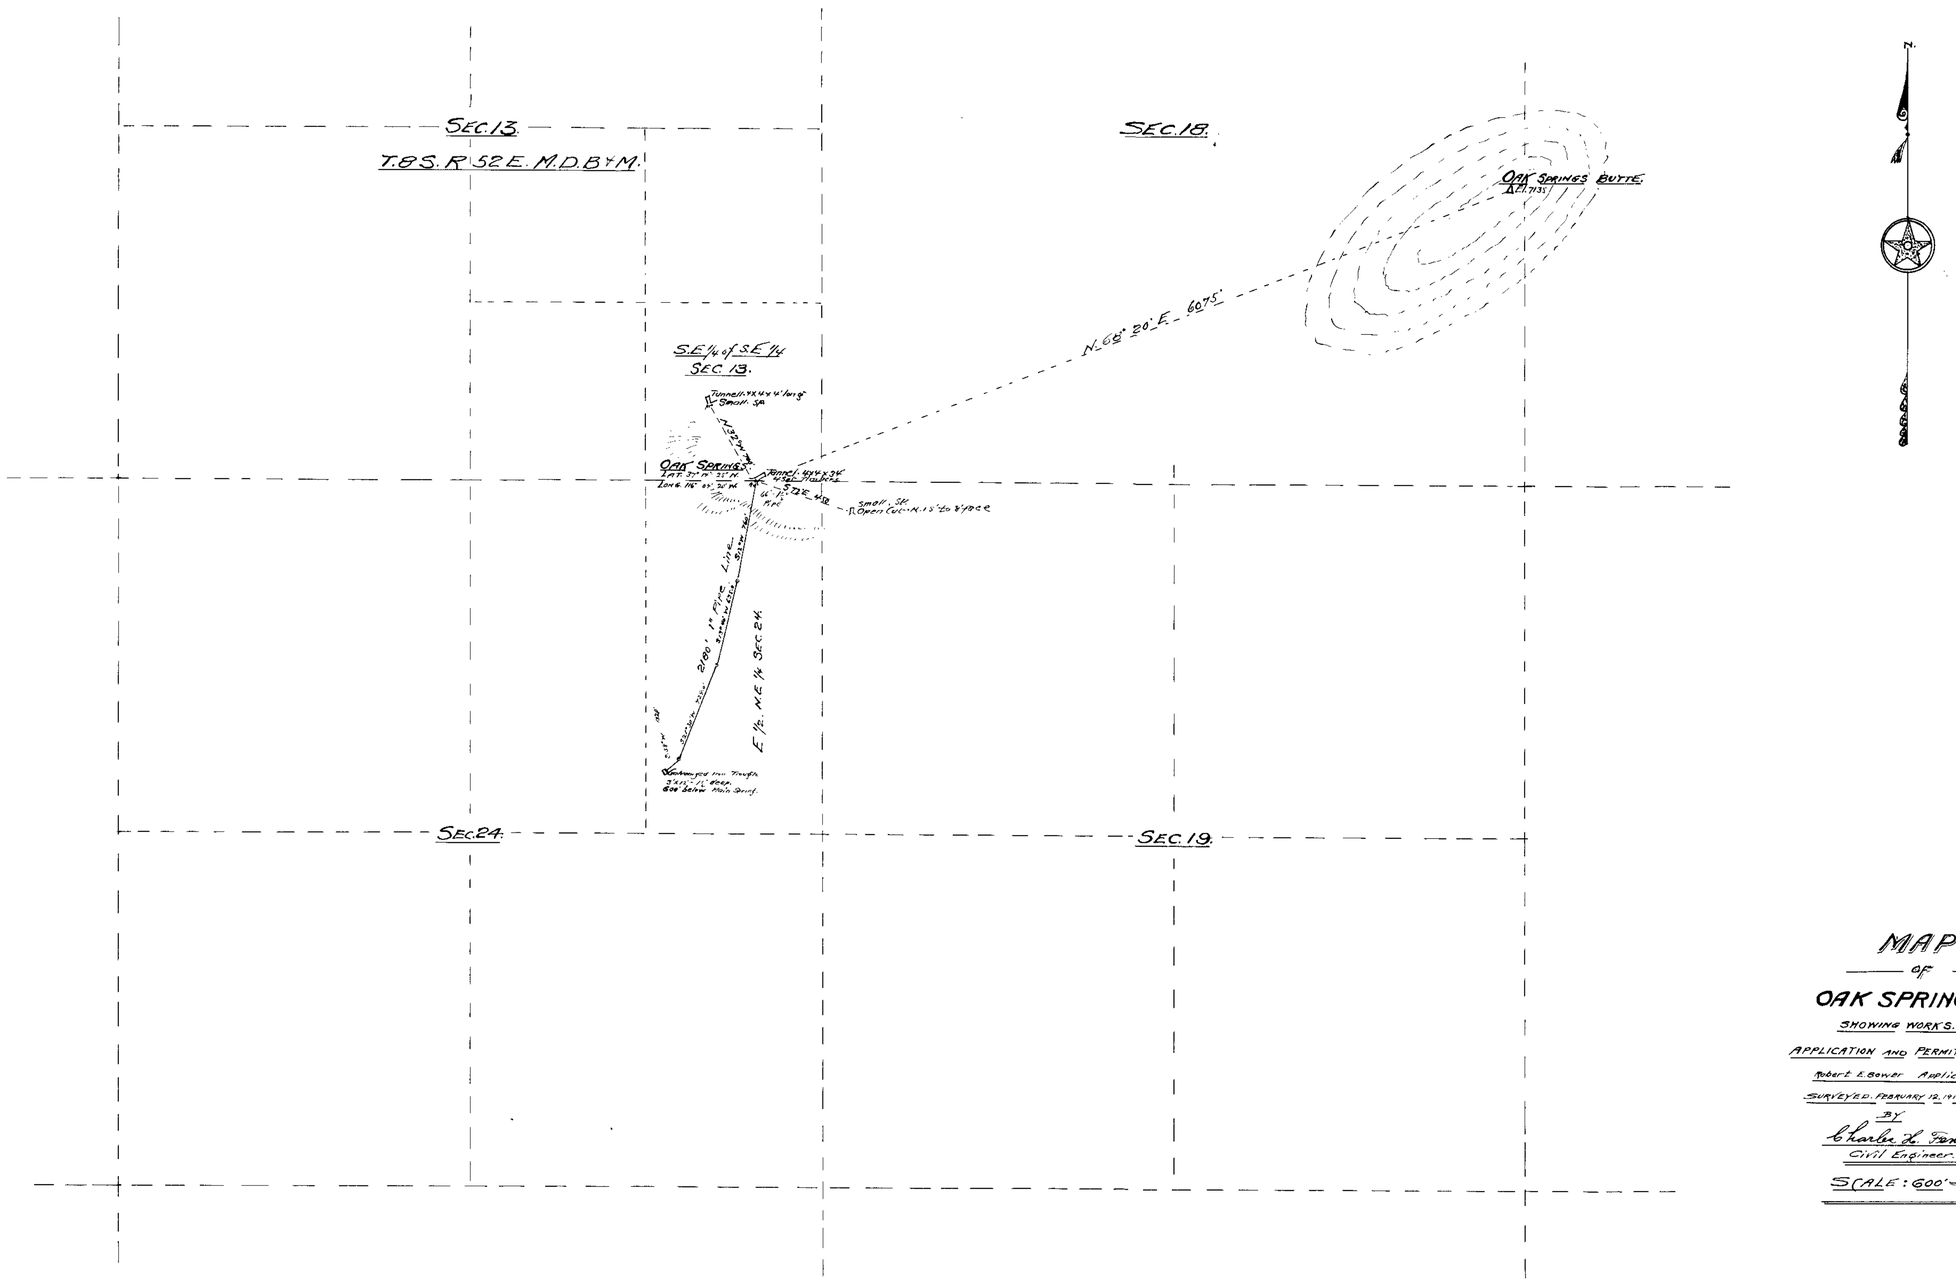

MAP
OF
OAK SPRINGS
SHOWING WORKS.

APPLICATION AND PERMIT No. 3745.

Robert E. Bower Applicant.

SURVEYED FEBRUARY 12, 1917.

BY

Charles H. Fenner
Civil Engineer.

SCALE: 600'=1"

333 BK.3 5-12-11.

3745