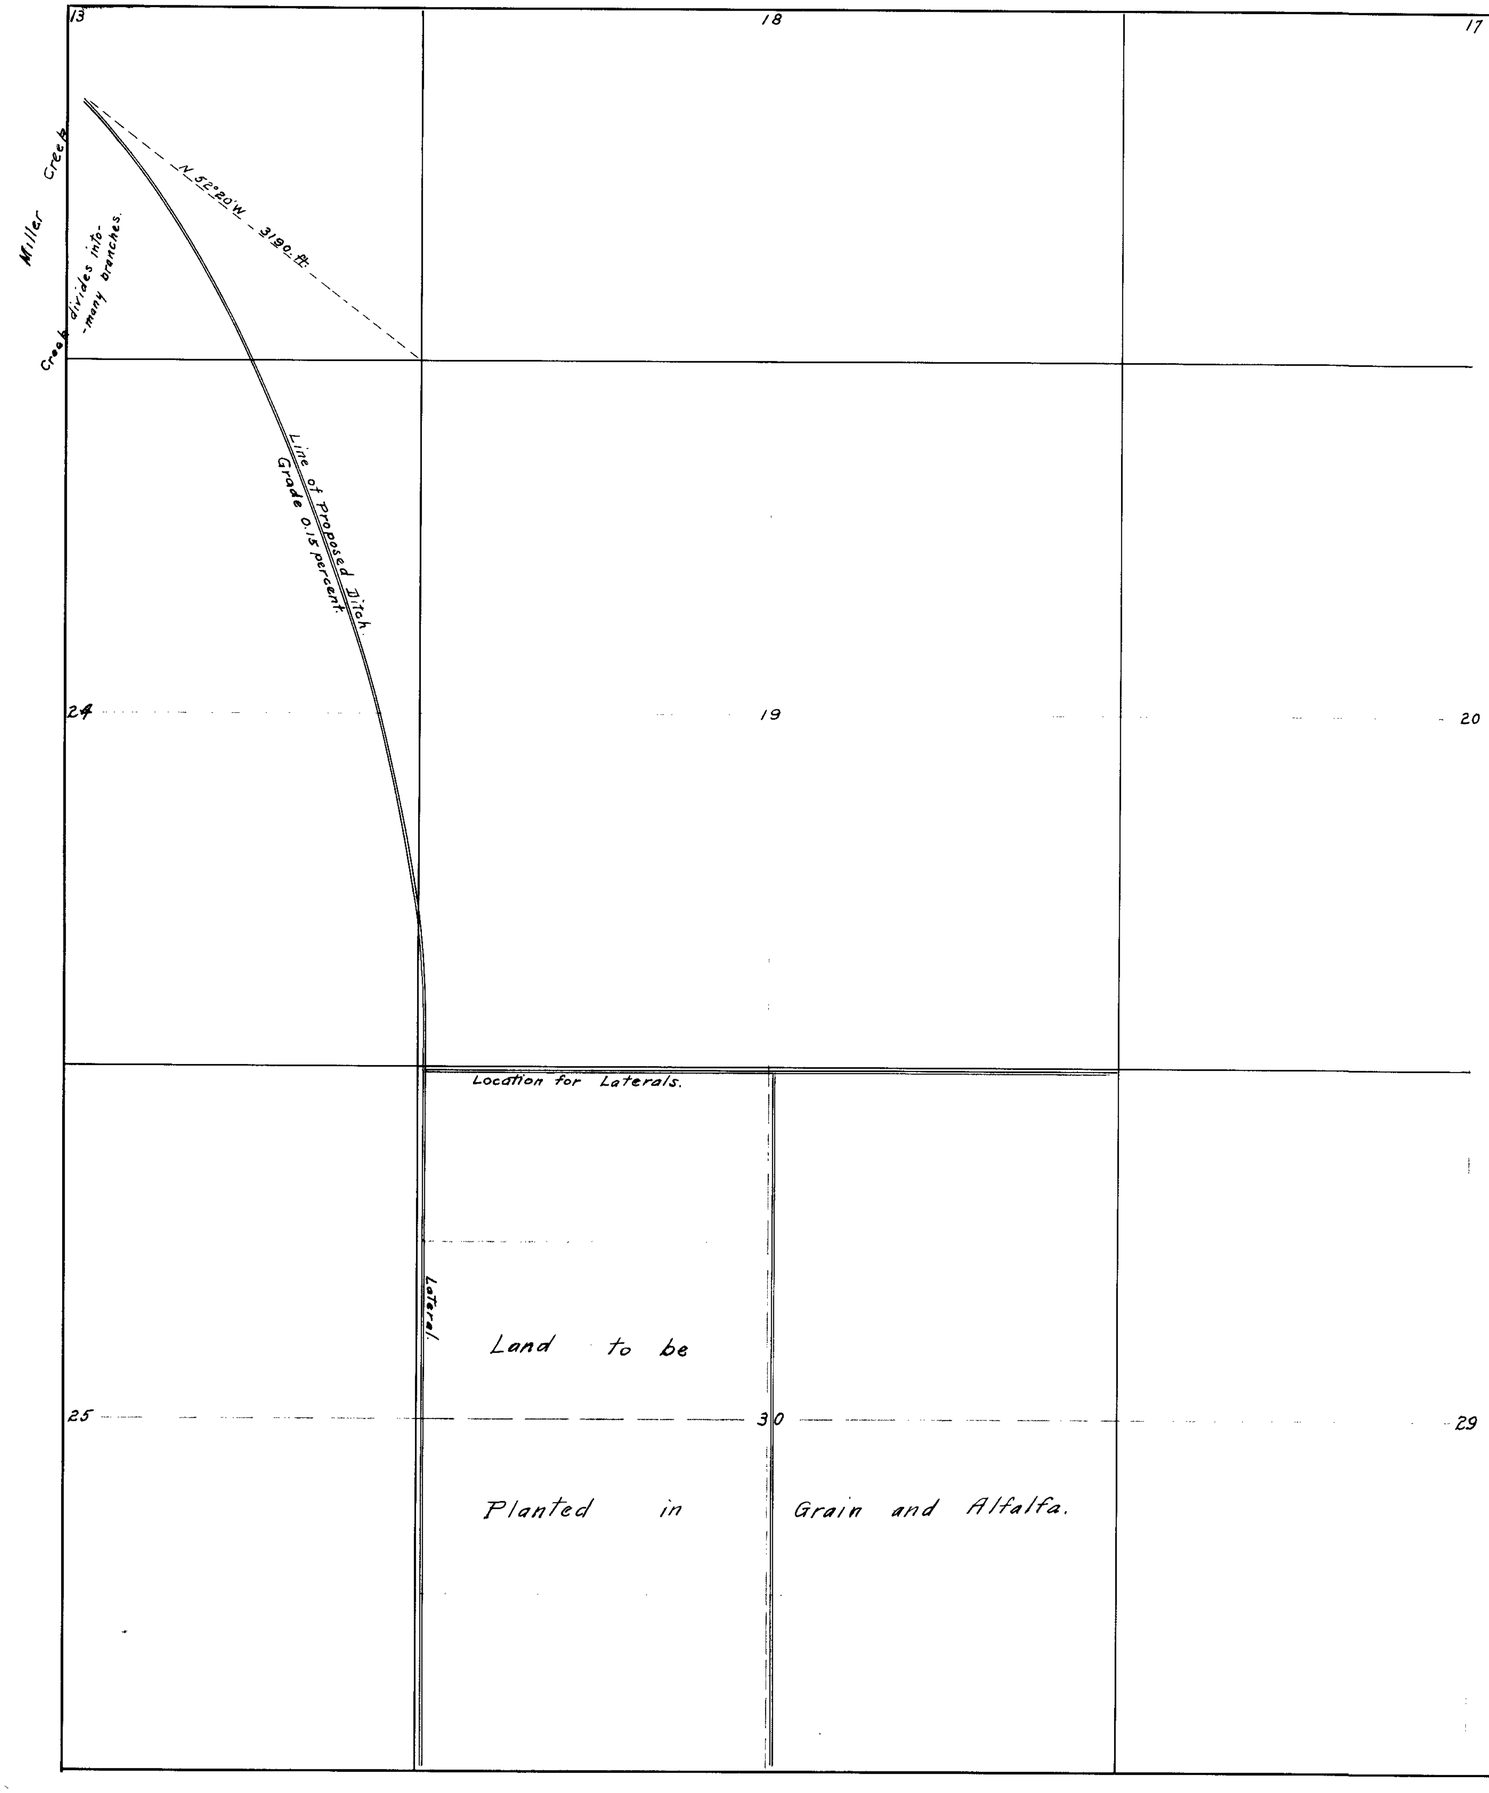

Section.	Sub-division.	Township	Range.	Cultivated Acreage.	Description of culture.	Date of first Culture.

State of Nevada }
County of Washoe } ss.

I, Parker Liddell, being first duly sworn, depose and say that the above map is a true and accurate plat of the irrigation works, as taken from the field notes of a survey made by me, completed on the 1st. day of November, A.D. 1916; that the map represents the works described in Application No. 3757, together with the location of streams and ditches in the immediate vicinity.

Parker Liddell.

Subscribed and sworn to before me this, the 1st day of May, 1917.

George Springmeyer
Notary Public in and for Washoe Co., Nevada.

Water Application No. 3757.
Adele M. Liddell, Applicant.
Reno, Washoe Co., Nevada.
Water diverted from Miller Creek on N.W.¼ of S.E.¼, Sec. 13, T.26N. R.38E, and applied on Sec. 30. T.26N. R.39E. M.D.M.

FILED

3757

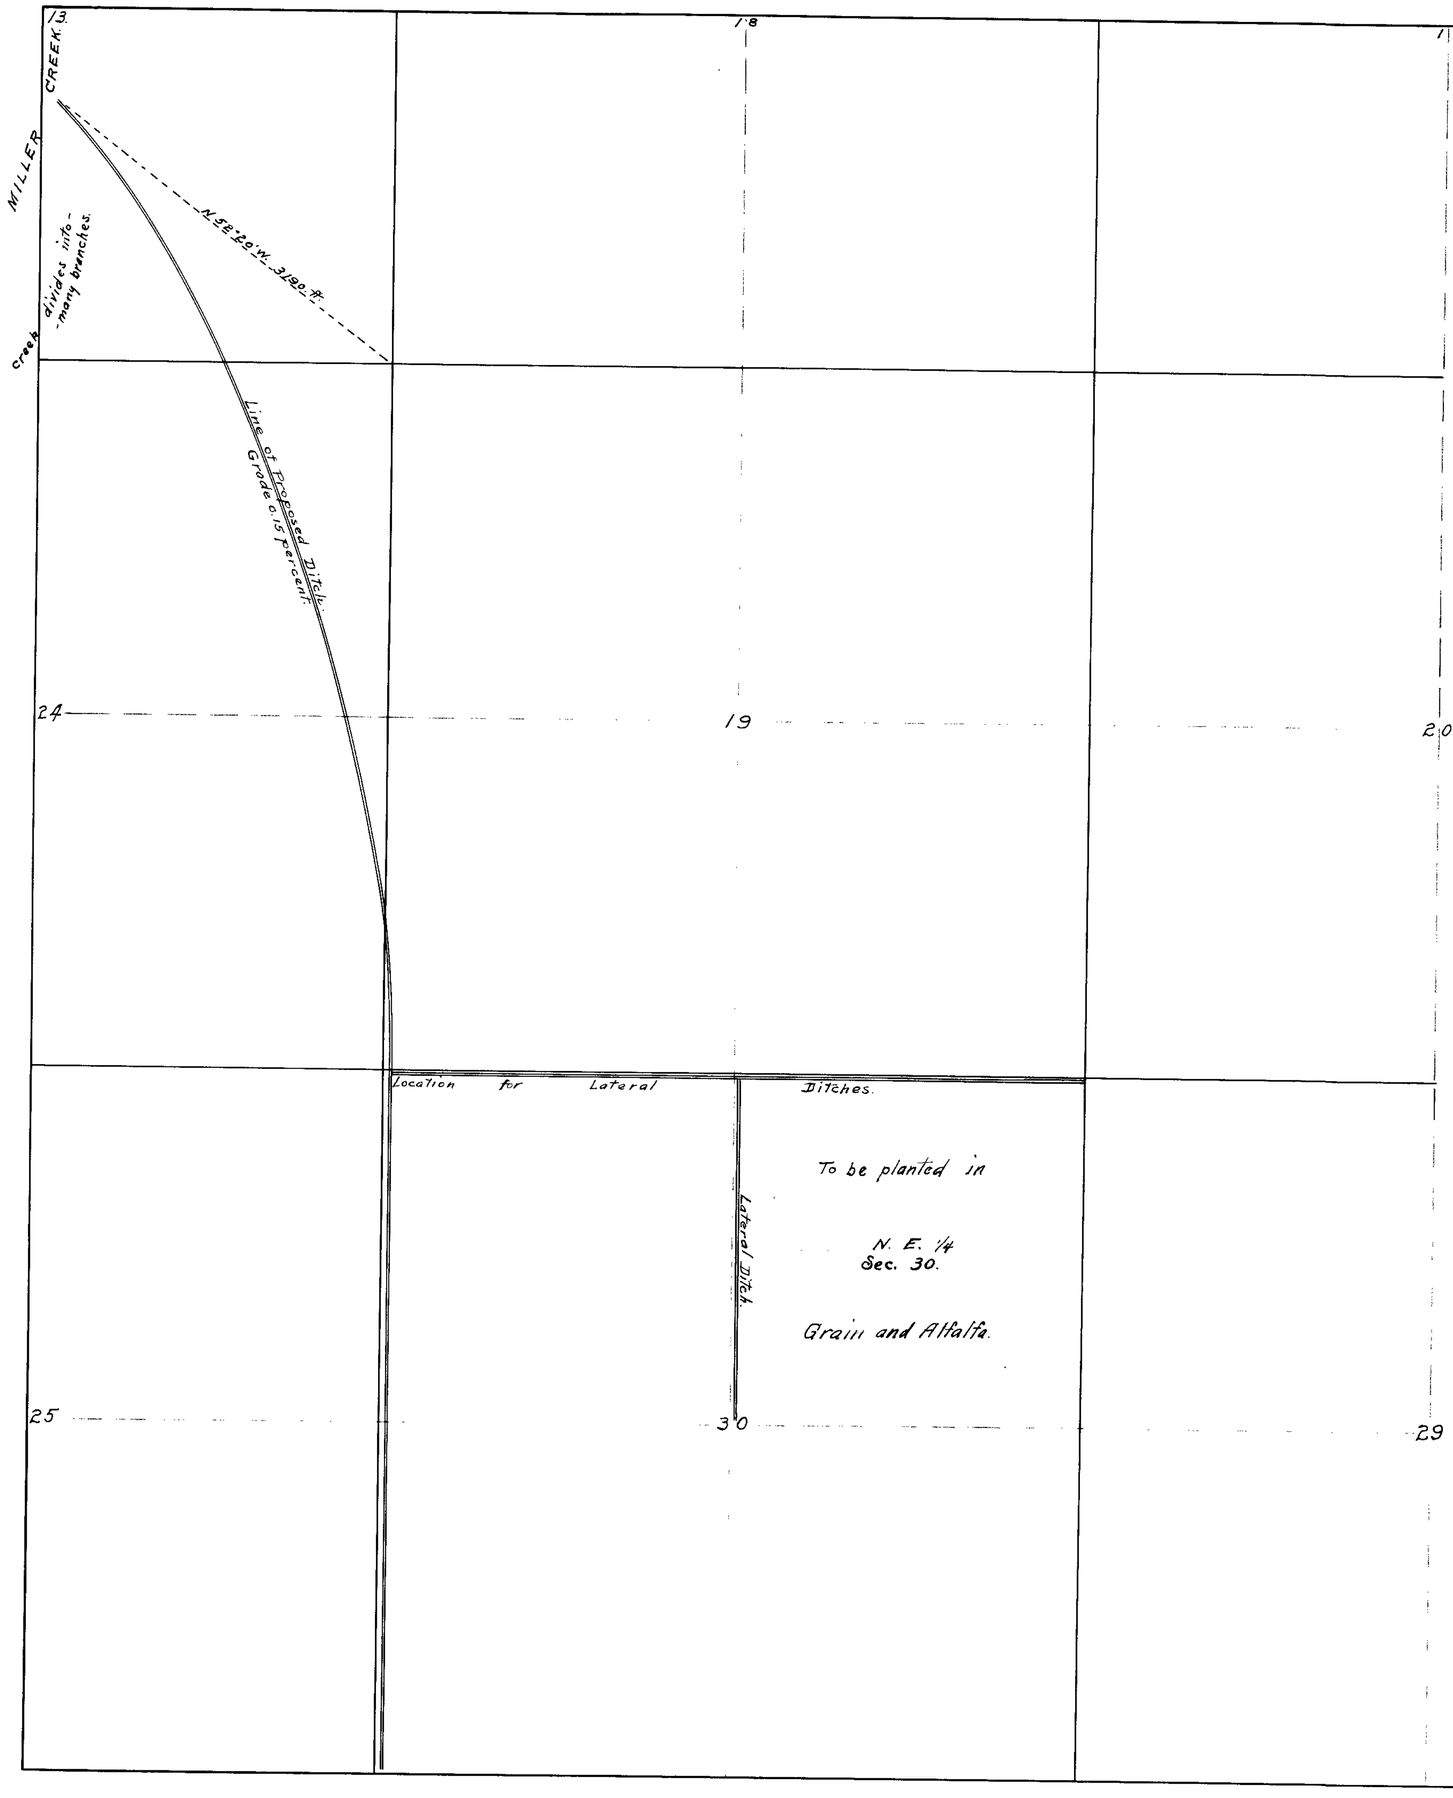

Section	Sub-division	Township	Range	Cultivated acreage	Description of Culture	Date of First Culture

State of Nevada }
County of Washoe } ss.

I, Parker Liddell, being first duly sworn, depose and say that the above map is a true and accurate plat of the irrigation works, as taken from the field notes of a survey made by me, completed on the 1st day of November, A.D. 1916; that the map represents the works described in Application No. 3757, together with the location of streams and ditches in the immediate vicinity.

Parker Liddell

Subscribed and sworn to before me this, the 1st day of May, 1917.

Notary Public in and for Washoe Co., Nevada.

WATER APPLICATION No. 3757.
Henry Childress, Applicant.
Battle Mountain, Lander Co., Nevada.
Water diverted from Miller Creek on N.W. 1/4 of S.E. 1/4 of Sec. 13, T. 26 N. R. 38 E. and used on N.E. 1/4 of Sec. 30, T. 26 N, R. 39 E, M.D.M.

FILED

3757