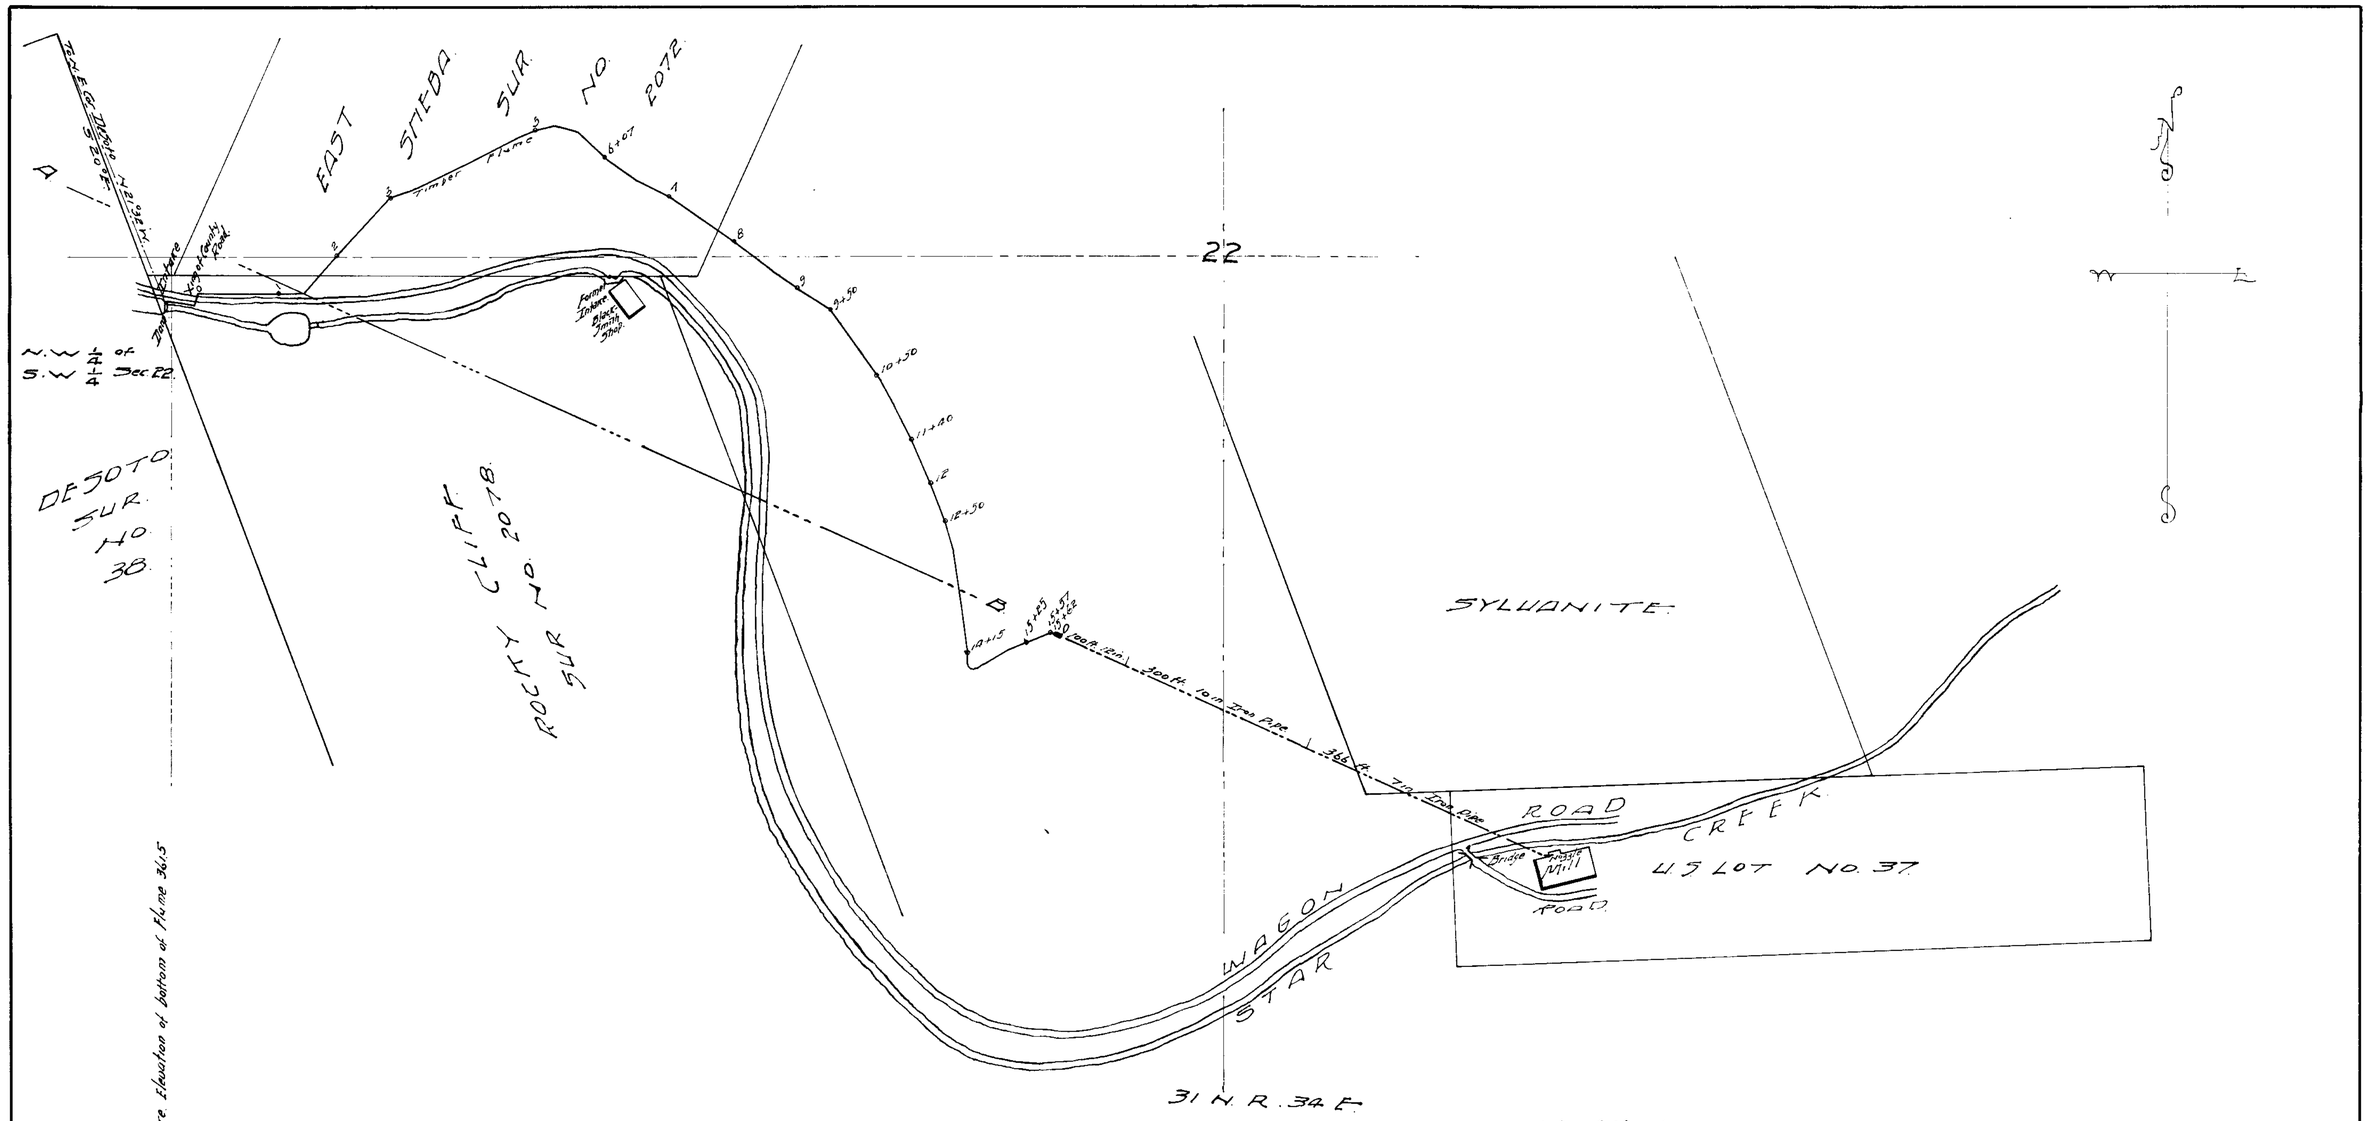

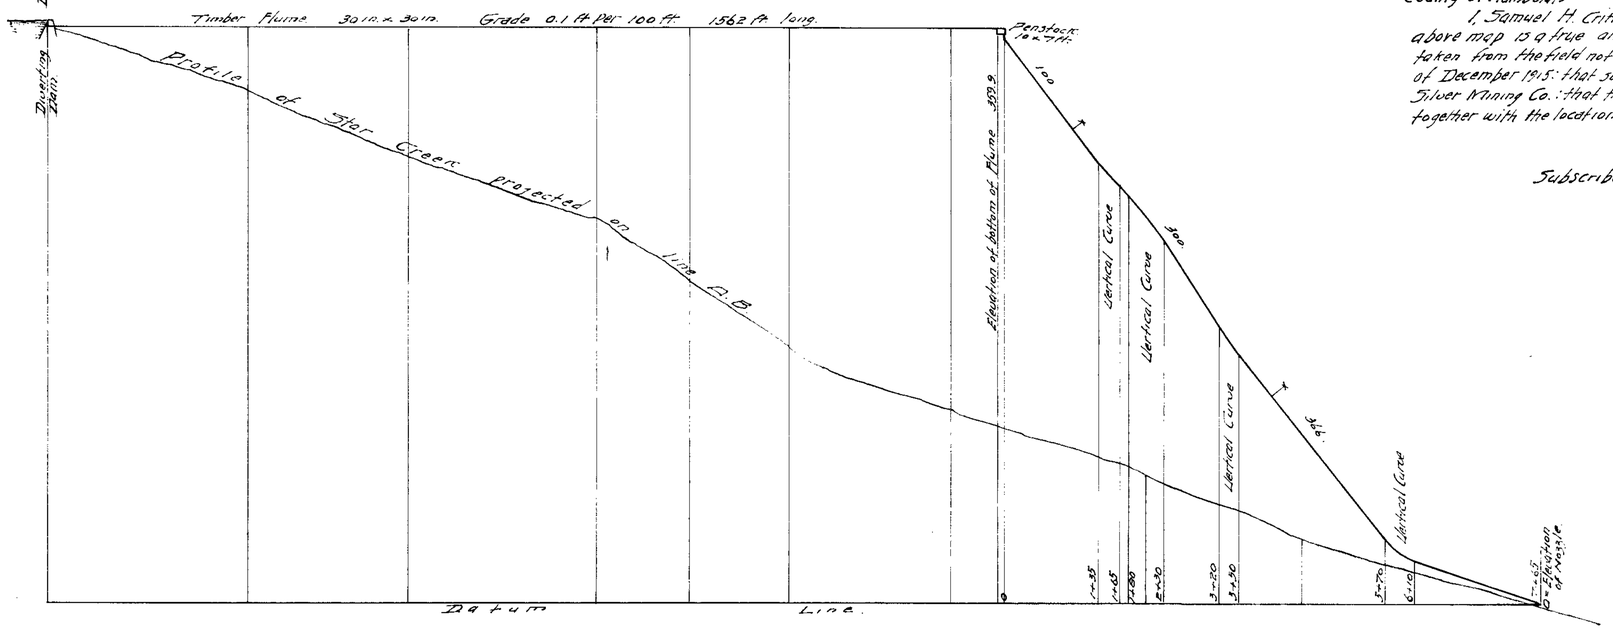

State of Nevada }ss
County of Humboldt }

I, Samuel H. Crittenden, being first duly sworn, depose and say that the above map is a true and accurate plat of the proposed power works as taken from the field notes of a survey made by me, completed on the 22nd day of December 1915: that such survey was made at the instance of The Steba Gold and Silver Mining Co.: that the map represents the works described in Application No. together with the location of Streams and Ditches in the immediate vicinity.

Samuel H. Crittenden
Surveyor.

Subscribed and sworn to before me this 23 day of December, 1915.

Mary E. Linquist
Notary Public in and for Humboldt County, Nevada.

MAP
of
Change of Point of Diversion
Steba Gold and Silver Mining Company
From Star Creek
Under Application No.
P.O. Address Houghton Mich.
Mine Address Imlay. Humboldt Co. Nev.
December 1915.
SCALE 1" = 100'

3758