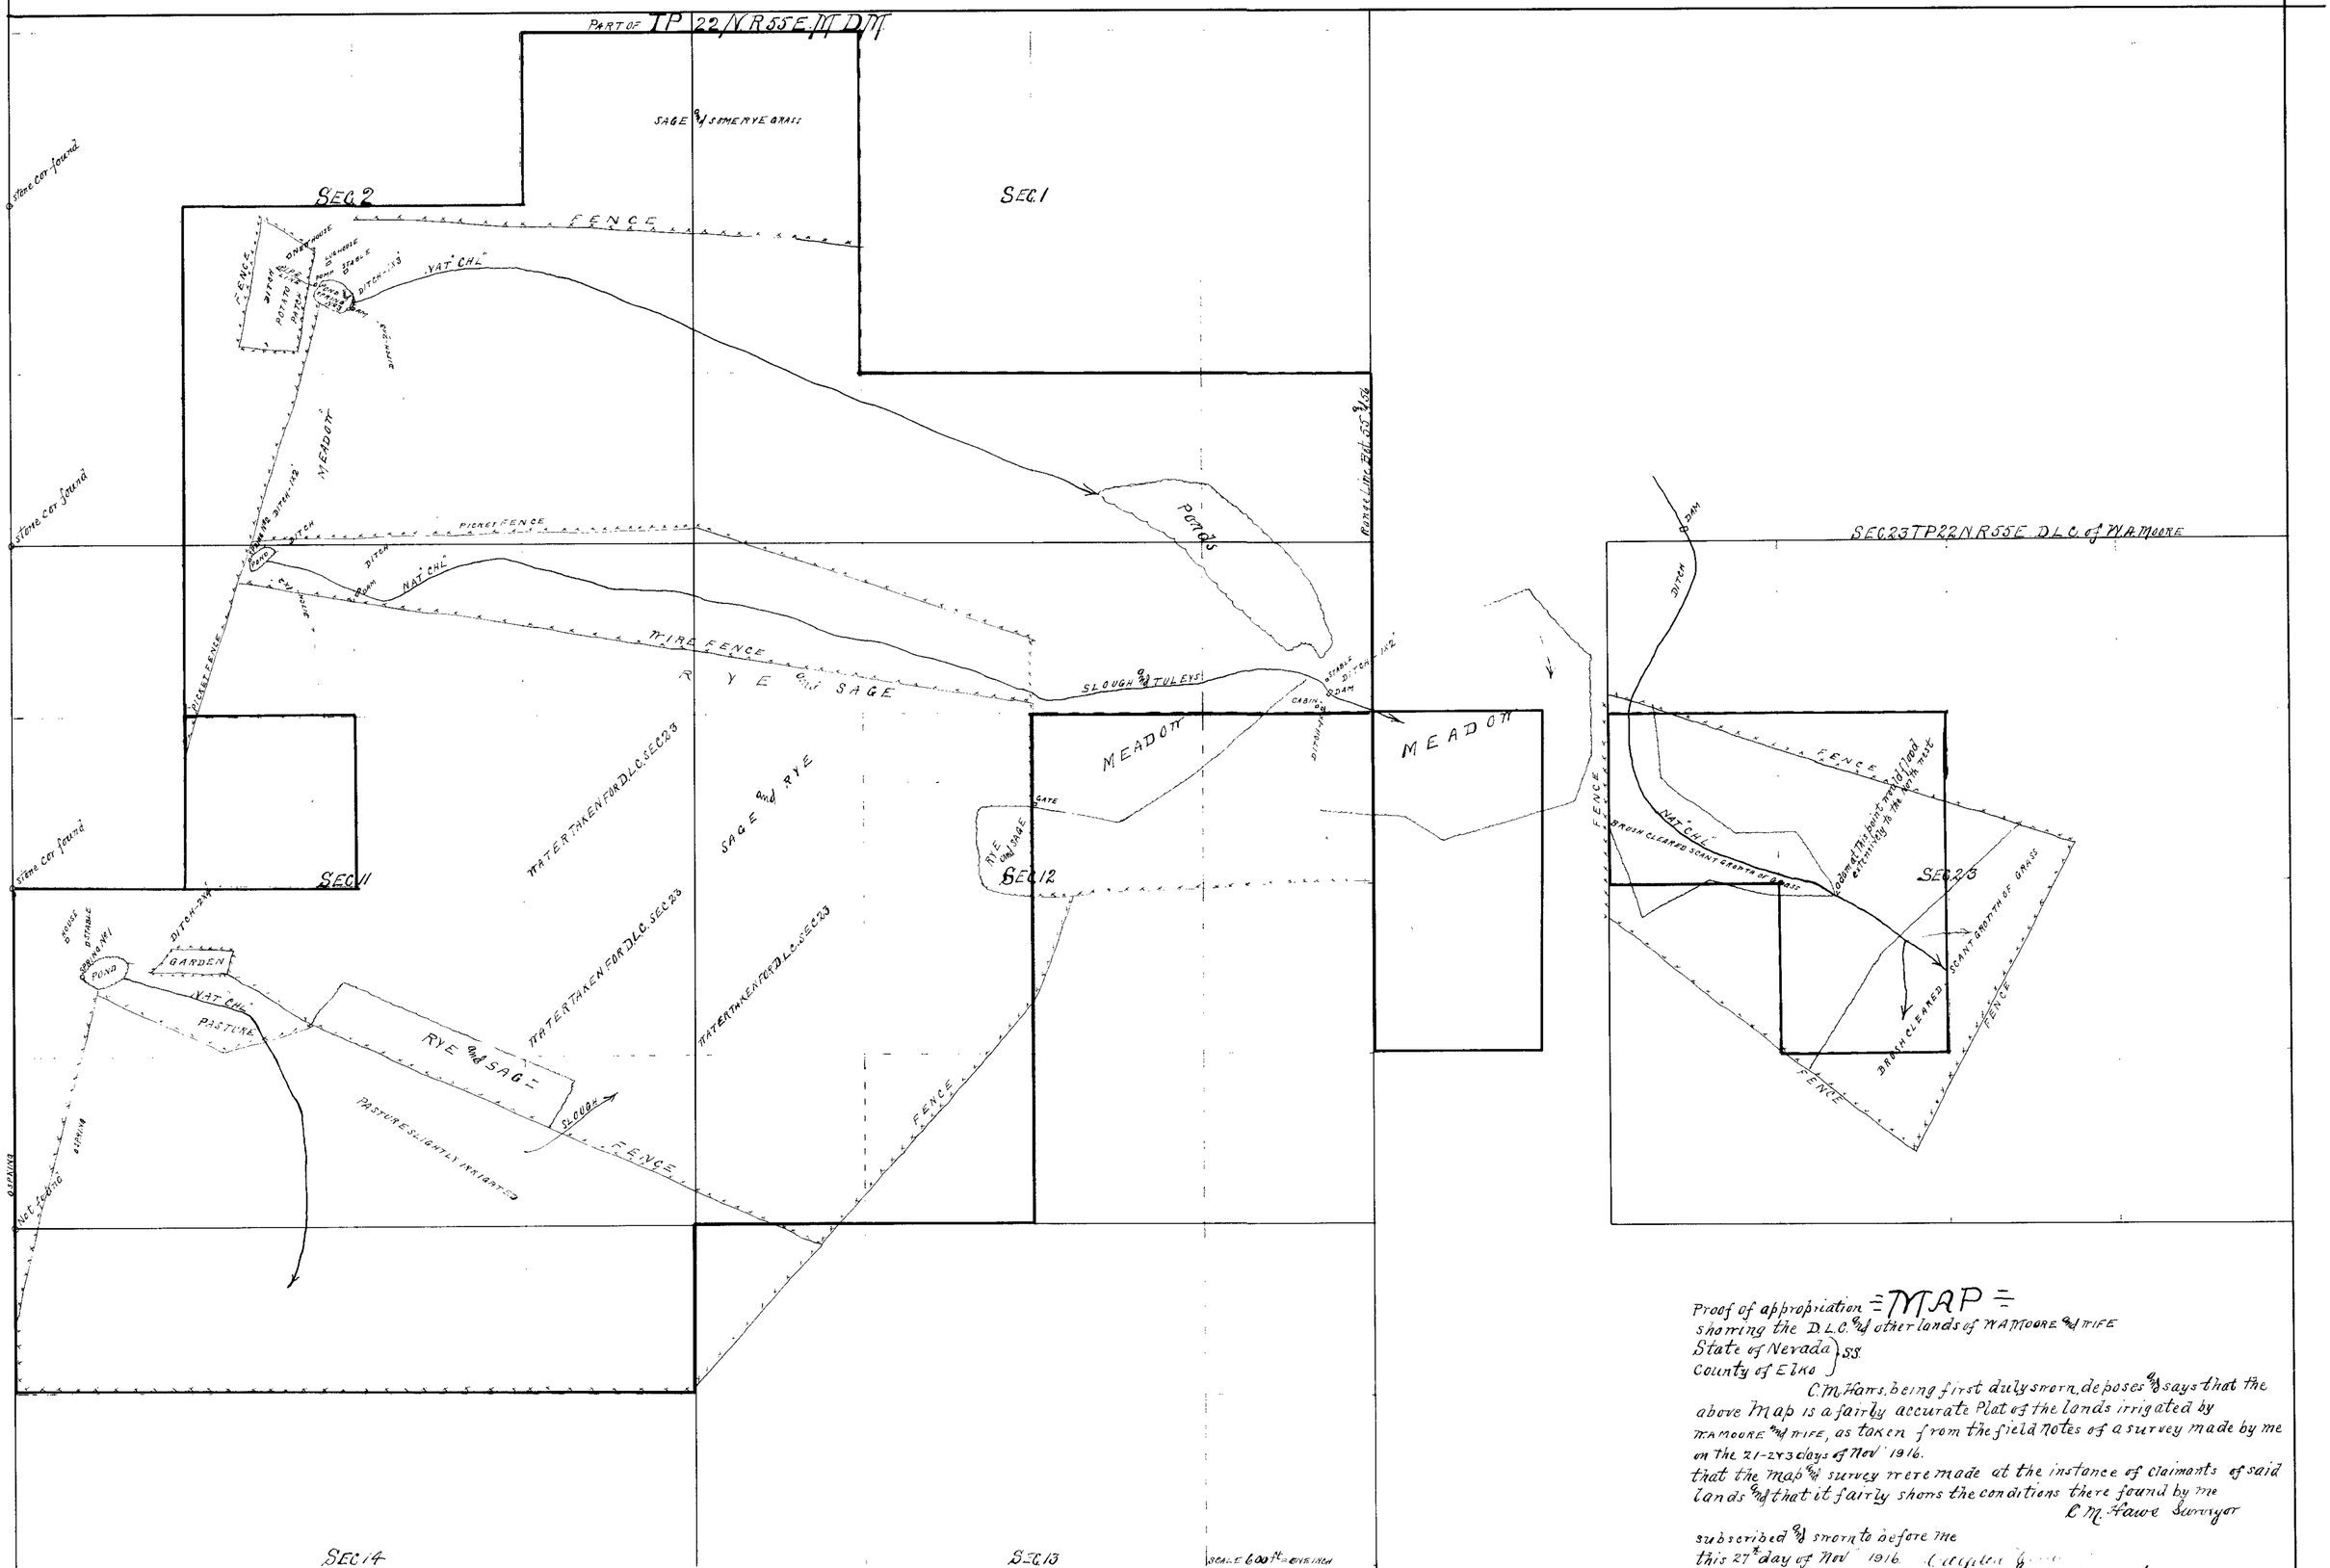

Proof of appropriation = MAP =
showing the D.L.C. & other lands of W.A. MOORE & WIFE

State of Nevada } SS.
County of Elko }

C.M. Hawe, being first duly sworn, deposes & says that the above Map is a fairly accurate Plat of the lands irrigated by W.A. MOORE & WIFE, as taken from the field notes of a survey made by me on the 21-2-3 days of Nov 1916.
that the map & survey were made at the instance of claimants of said lands & that it fairly shows the conditions there found by me

C.M. Hawe Surveyor

subscribed & sworn to before me
this 27th day of Nov 1916. (illegible)
Notary Public, in & for Elko County Nevada.

Note - the land lying North & East of Spring No 2 is cut by several sloughs, some irrigation has taken place along them area very difficult to obtain in limited time. as several stacks of hay appear I estimate a scant 1/2 as hay land the bale sage & rye