APPLICATION No 3781
Map showing proposed system
of irrigation
on the James Edmunds ranch
S.W. 1/4 Sec 26
T35N-R37E
Humboldt County
Nevada

Scale 1" = 300 ft

R.E. TILDEN
Engineer

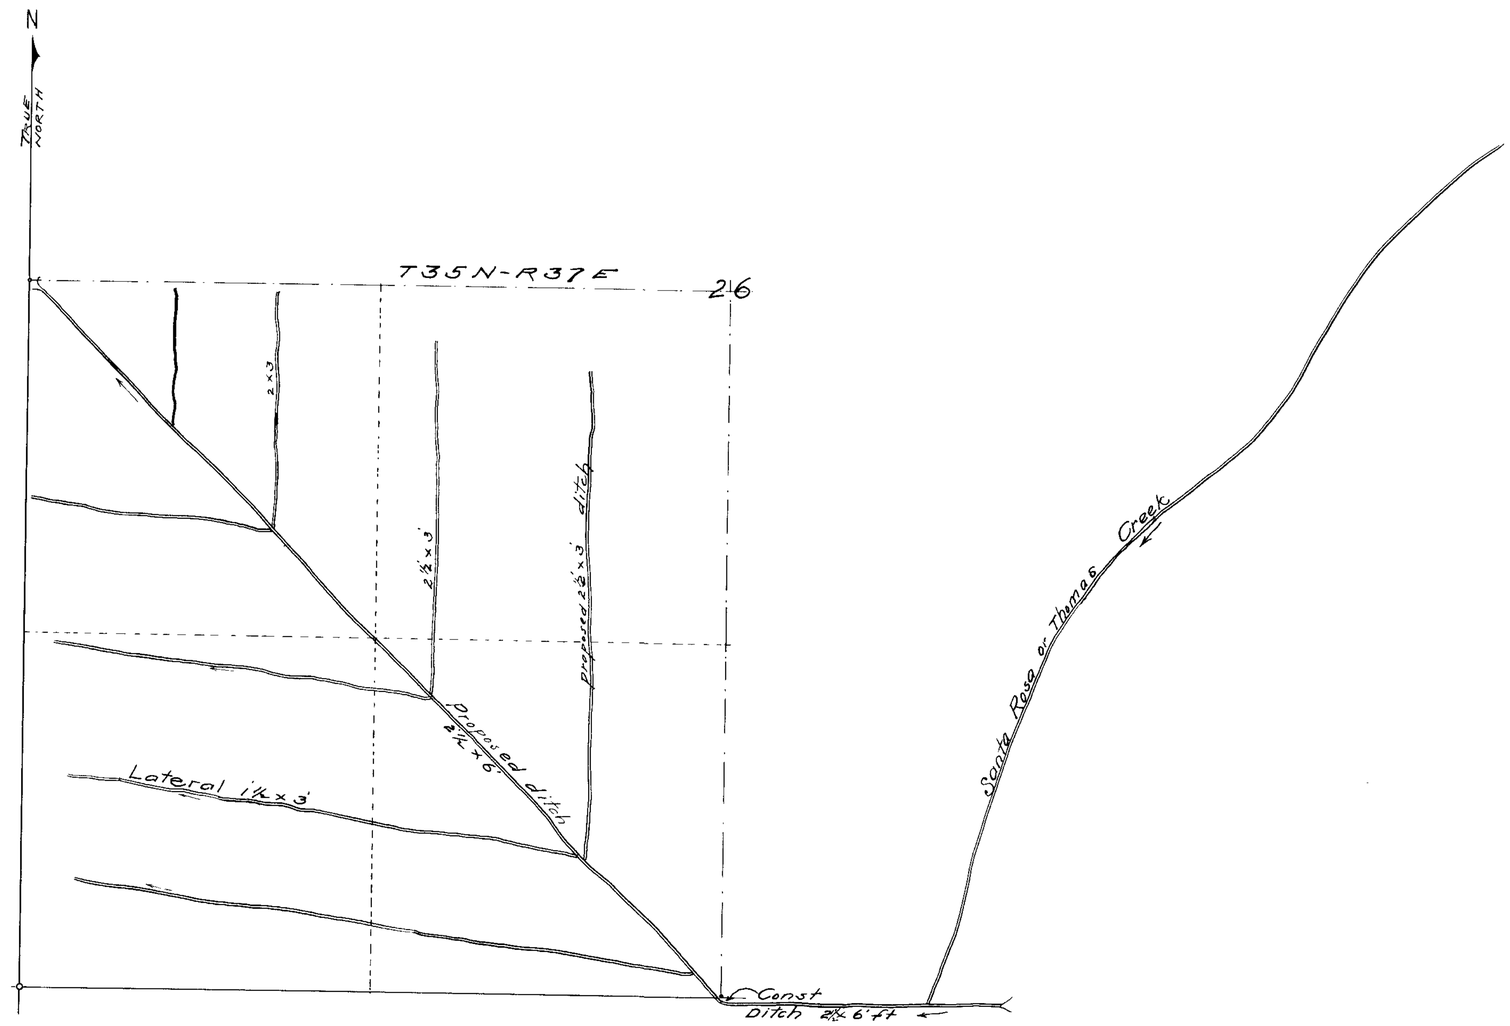

State of Nevada
County of Humboldt }

R.E. Tilden, being first duly sworn, deposes and says that the above map is a true and accurate plat of the lands owned by James Edmunds of Winnemucca Nevada, as surveyed by me Feb. 22nd 1916 at the request of James Edmunds owner of said lands and that it truly represents the lands named in application No 3781.

Subscribed and sworn to before me this 28 day of April 1917.

R.E. Tilden
Surveyor

C. H. Mackey
Notary Public, in and for
Humboldt County Nevada.

FILED
STATE ENGINEER'S OFFICE

3781