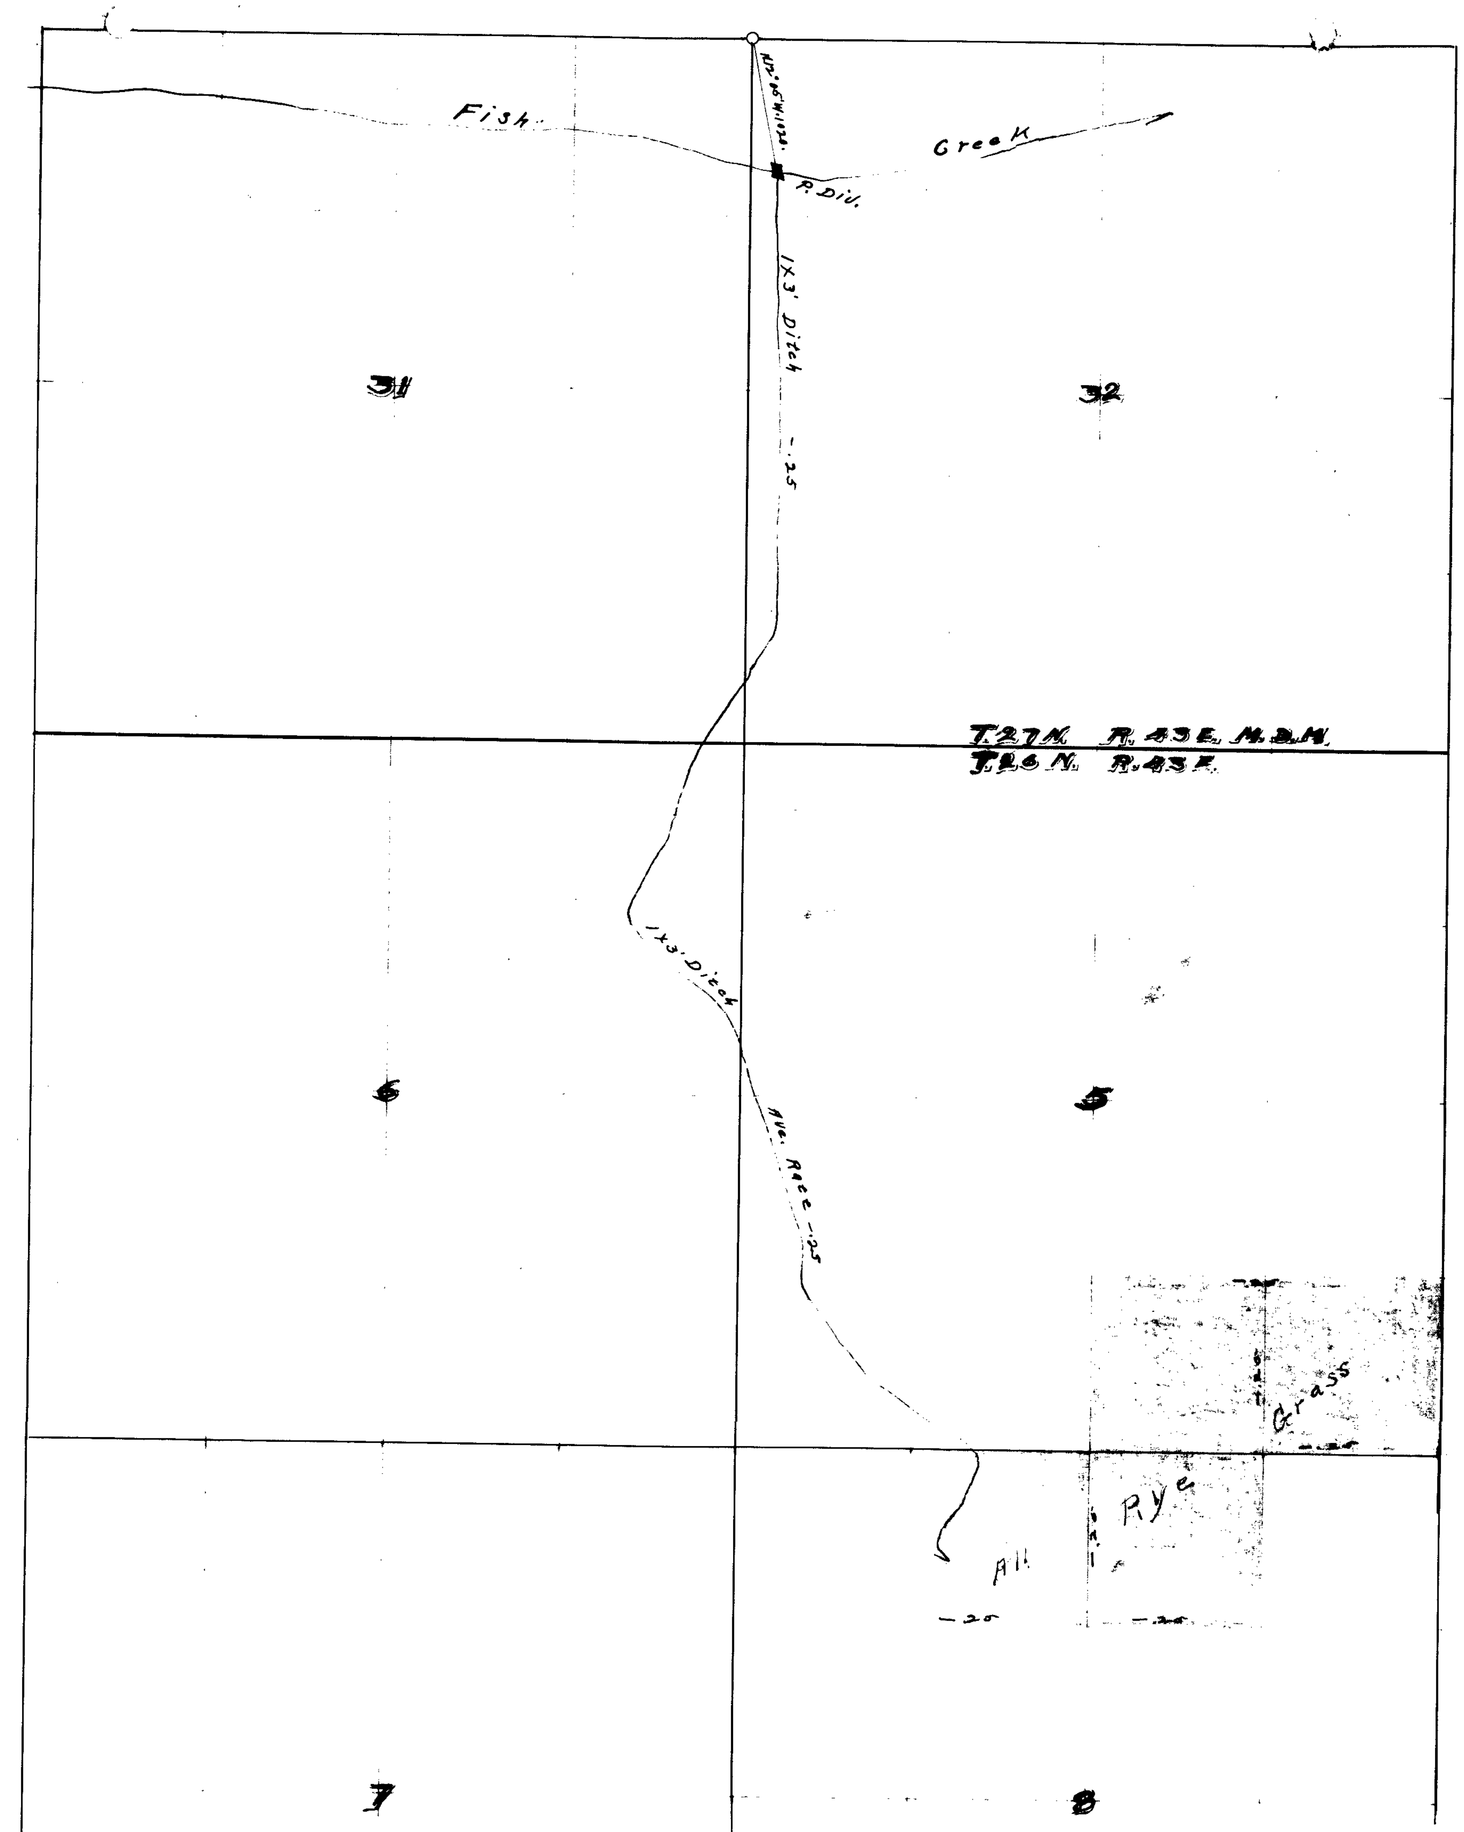

MAP
OF FRANK CHILDRESS APPLICATION No. 2769. FROM FISH CREEK.

STATE OF NEVADA }
COUNTY OF LANDER } ss.

I, O. P. Adams, being first duly sworn, depose and say that the above map is a true and accurate plat of the lands irrigated by Frank Childress, as taken from the field notes of a survey made by me, completed on the 19th day of May 1916.

That the map and survey were made at the instance of Frank Childress, owner of said lands, and that it truly represents the irrigated lands of said Frank Childress.

O. P. Adams,
Surveyor.

Subscribed and sworn to before me, this 30th day of August, 1917.

W. C. Hancock.

Notary Public in and for Lander County Nevada.

SCALE
600 ft. TO ONE INCH.

FILED
STATE ENGINEER'S OFFICE
SEP 1917

3789