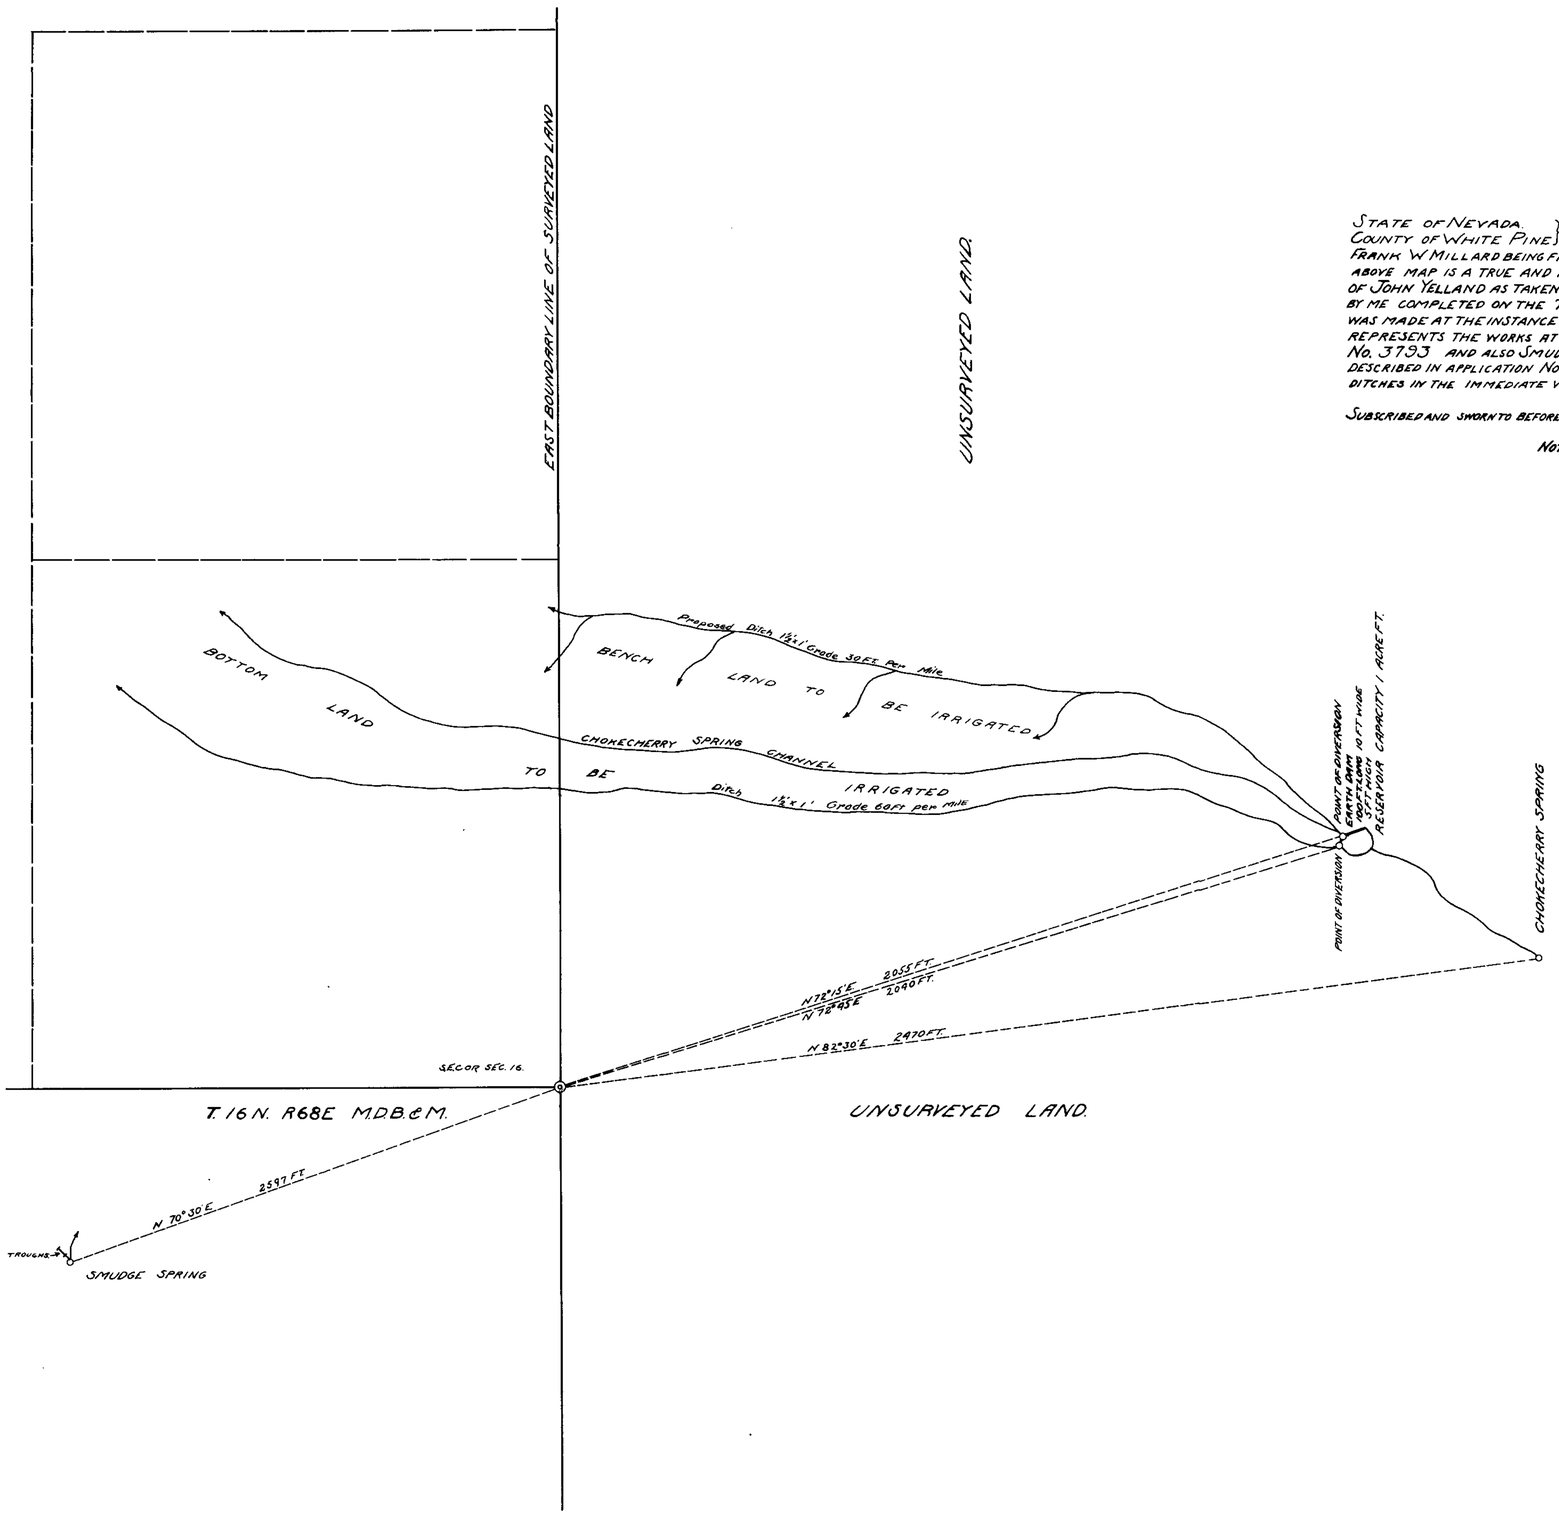

STATE OF NEVADA }
COUNTY OF WHITE PINE }

FRANK W MILLARD BEING FIRST DULY SWORN DEPOSES AND SAYS THAT THE ABOVE MAP IS A TRUE AND ACCURATE PLAT OF THE IRRIGATION WORKS OF JOHN YELLAND AS TAKEN FROM THE FIELD NOTES OF A SURVEY MADE BY ME COMPLETED ON THE 7 DAY OF APRIL 1916. THAT SUCH SURVEY WAS MADE AT THE INSTANCE OF JOHN YELLAND, THAT THE MAP REPRESENTS THE WORKS AT CHOKECHERRY SPRING DESCRIBED IN APPLICATION No. 3793 AND ALSO SMUDGE SPRING USED FOR STOCK WATERING PURPOSES DESCRIBED IN APPLICATION No 3926. TOGETHER WITH ALL STREAMS AND DITCHES IN THE IMMEDIATE VICINITIES.

F. W. Millard SURVEYOR

SUBSCRIBED AND SWORN TO BEFORE ME THIS 29th DAY OF MAY 1916.

Geo. Bergan
NOTARY PUBLIC IN AND FOR WHITE PINE COUNTY NEVADA.

3926 — 1475 — Janu. 17, 1929

MAP
SHOWING CHOKECHERRY SPRINGS
APPLICATION NO. 3793
AND
SMUDGE SPRING
APPLICATION NO. 3926
JOHN YELLAND
SCALE 1 IN. = 200 FT.

File } E.M.G.S.
3793 - 3926

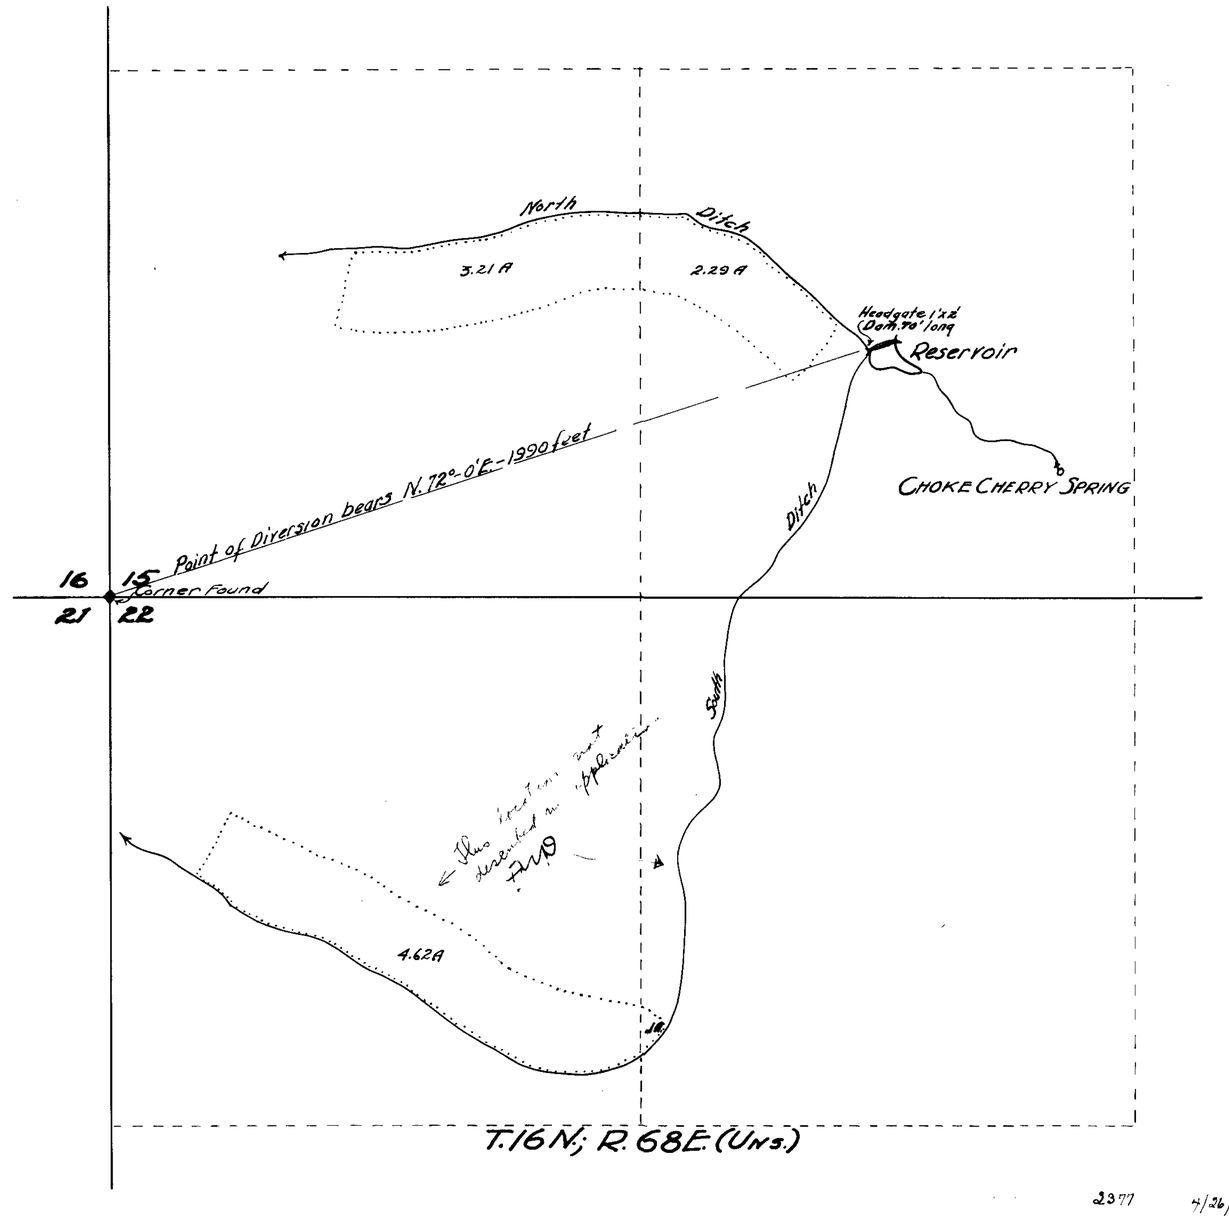

STATE OF NEVADA
COUNTY OF WHITE PINE - - - - - - - } S.S.

I, C.R. Townsend, being first duly sworn, depose and say that this map, consisting of one sheet, has been correctly drawn to the designated scale from field notes of a survey made by me on October 16, 1937; that same correctly represents the location and extent of the works used to divert water from Choke Cherry Spring in White Pine County by John Yelland for irrigation, under Application No. 3793, that the point of diversion, the location, size and grades of the diverting channel, location and description of all measuring devices, the location and extent of lands owned or controlled by the applicant upon which water applied for under Application No. 3793 is used together with the area and kind of culture in each 40 acre subdivision, and the location and names of all other works or streams which are crossed by or connected with said works are fully and correctly designated thereon.

C.R. Townsend
State Water Right Surveyor.

7th Subscribed and sworn to before me this 7th day of April, 1938.

[signature]
Notary Public in and for White Pine Co. Nevada.

HORACE B. [illegible]ATH, Notary Public
My Commission Expires July 18, 1941

Scale:- 1 in. = 200 Ft.

2377 4/26/38

April 9, 1938

MAP TO ACCOMPANY
PROOF OF BENEFICIAL USE
FOR
IRRIGATION
BY
JOHN YELLAND
FROM
CHOKE CHERRY SPRING

10853 Place in → 3793