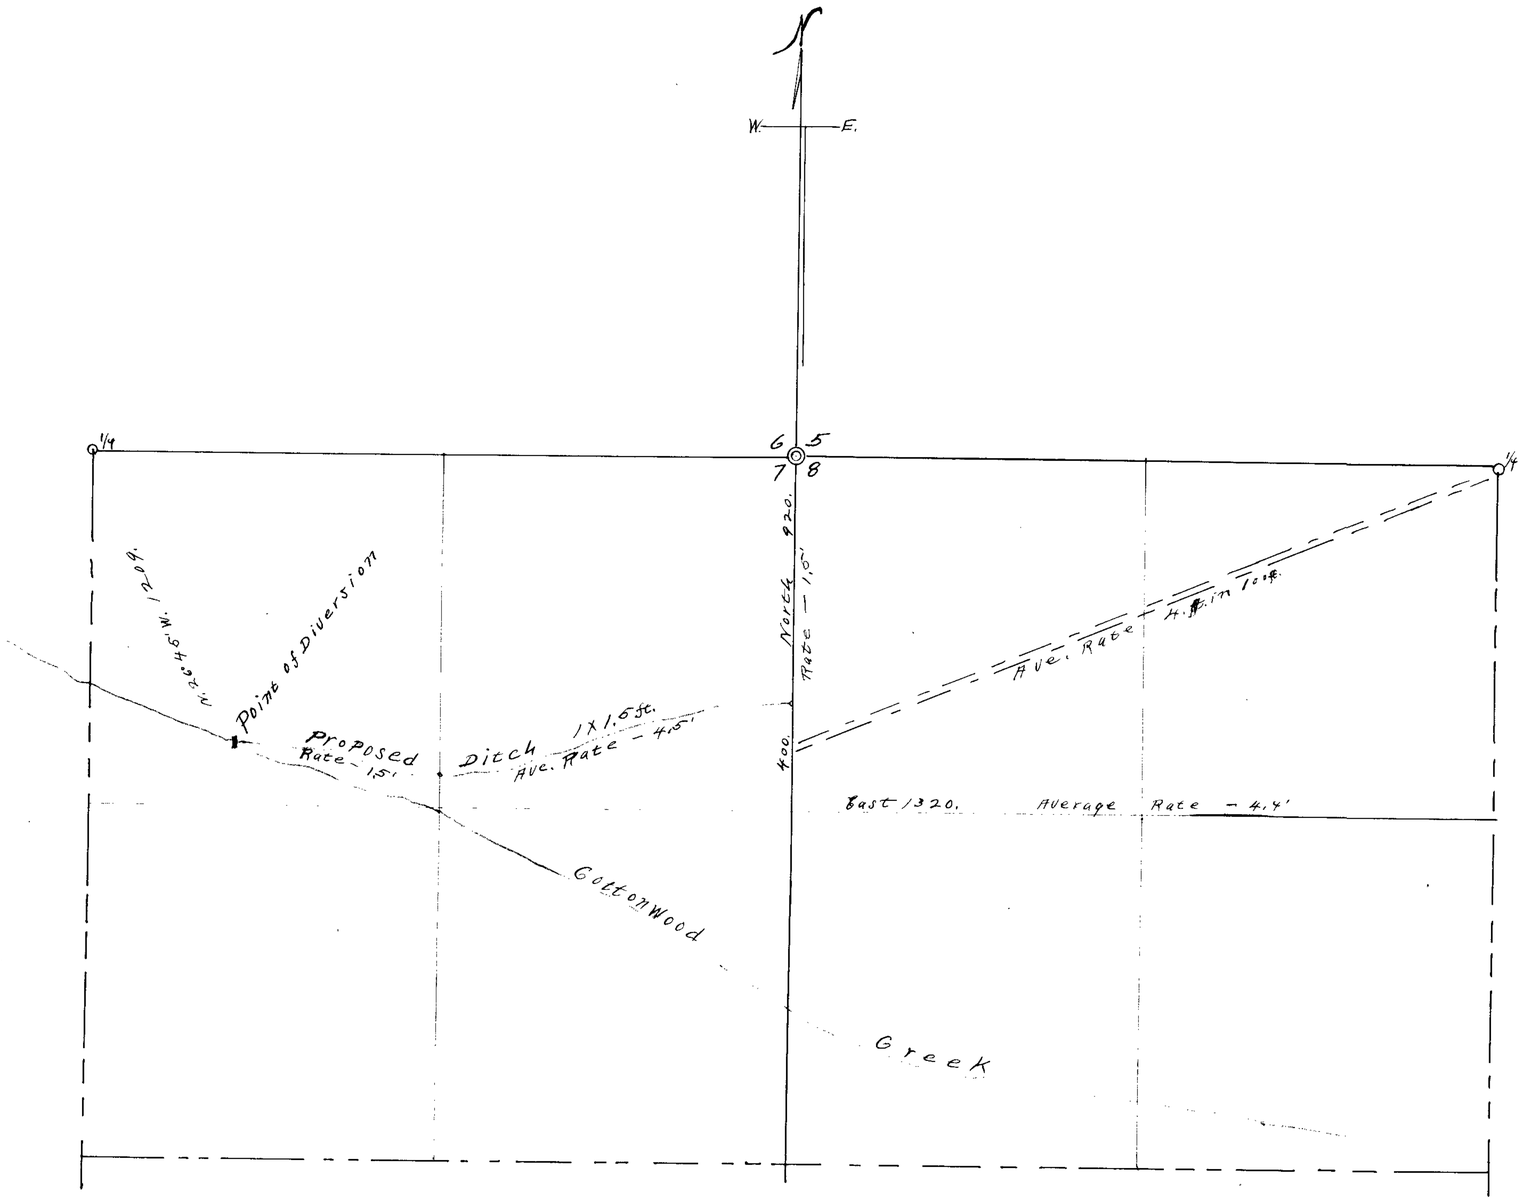

M A P

METHOD OF IRRIGATION
of
MARGARETT BROYLS
N.½ N.W.¼ SEC. 8, T. 31 N. R. 44 E. M.D.M.

State of Nevada,
County of Lander, SS.

I, O. P. Adams, being first duly sworn, depose and say that the above map is a true and accurate plat of the irrigation works, as taken from the field notes of a survey made by me completed on the 26th day of November 1916.

That such survey was made at the instance of Margarett Broyls: that the map represents the works described in Application No. 3799, together with the location of streams and ditches in the immediate vicinity.

O. P. Adams
surveyor.

Subscribed and sworn to before me this, the 8 day of December 1916.

O. H. Barton
Notary Public in and for Lander County Nevada.
Commission expires January 20 1919

SCALE
300 ft. TO ONE INCH.

3799