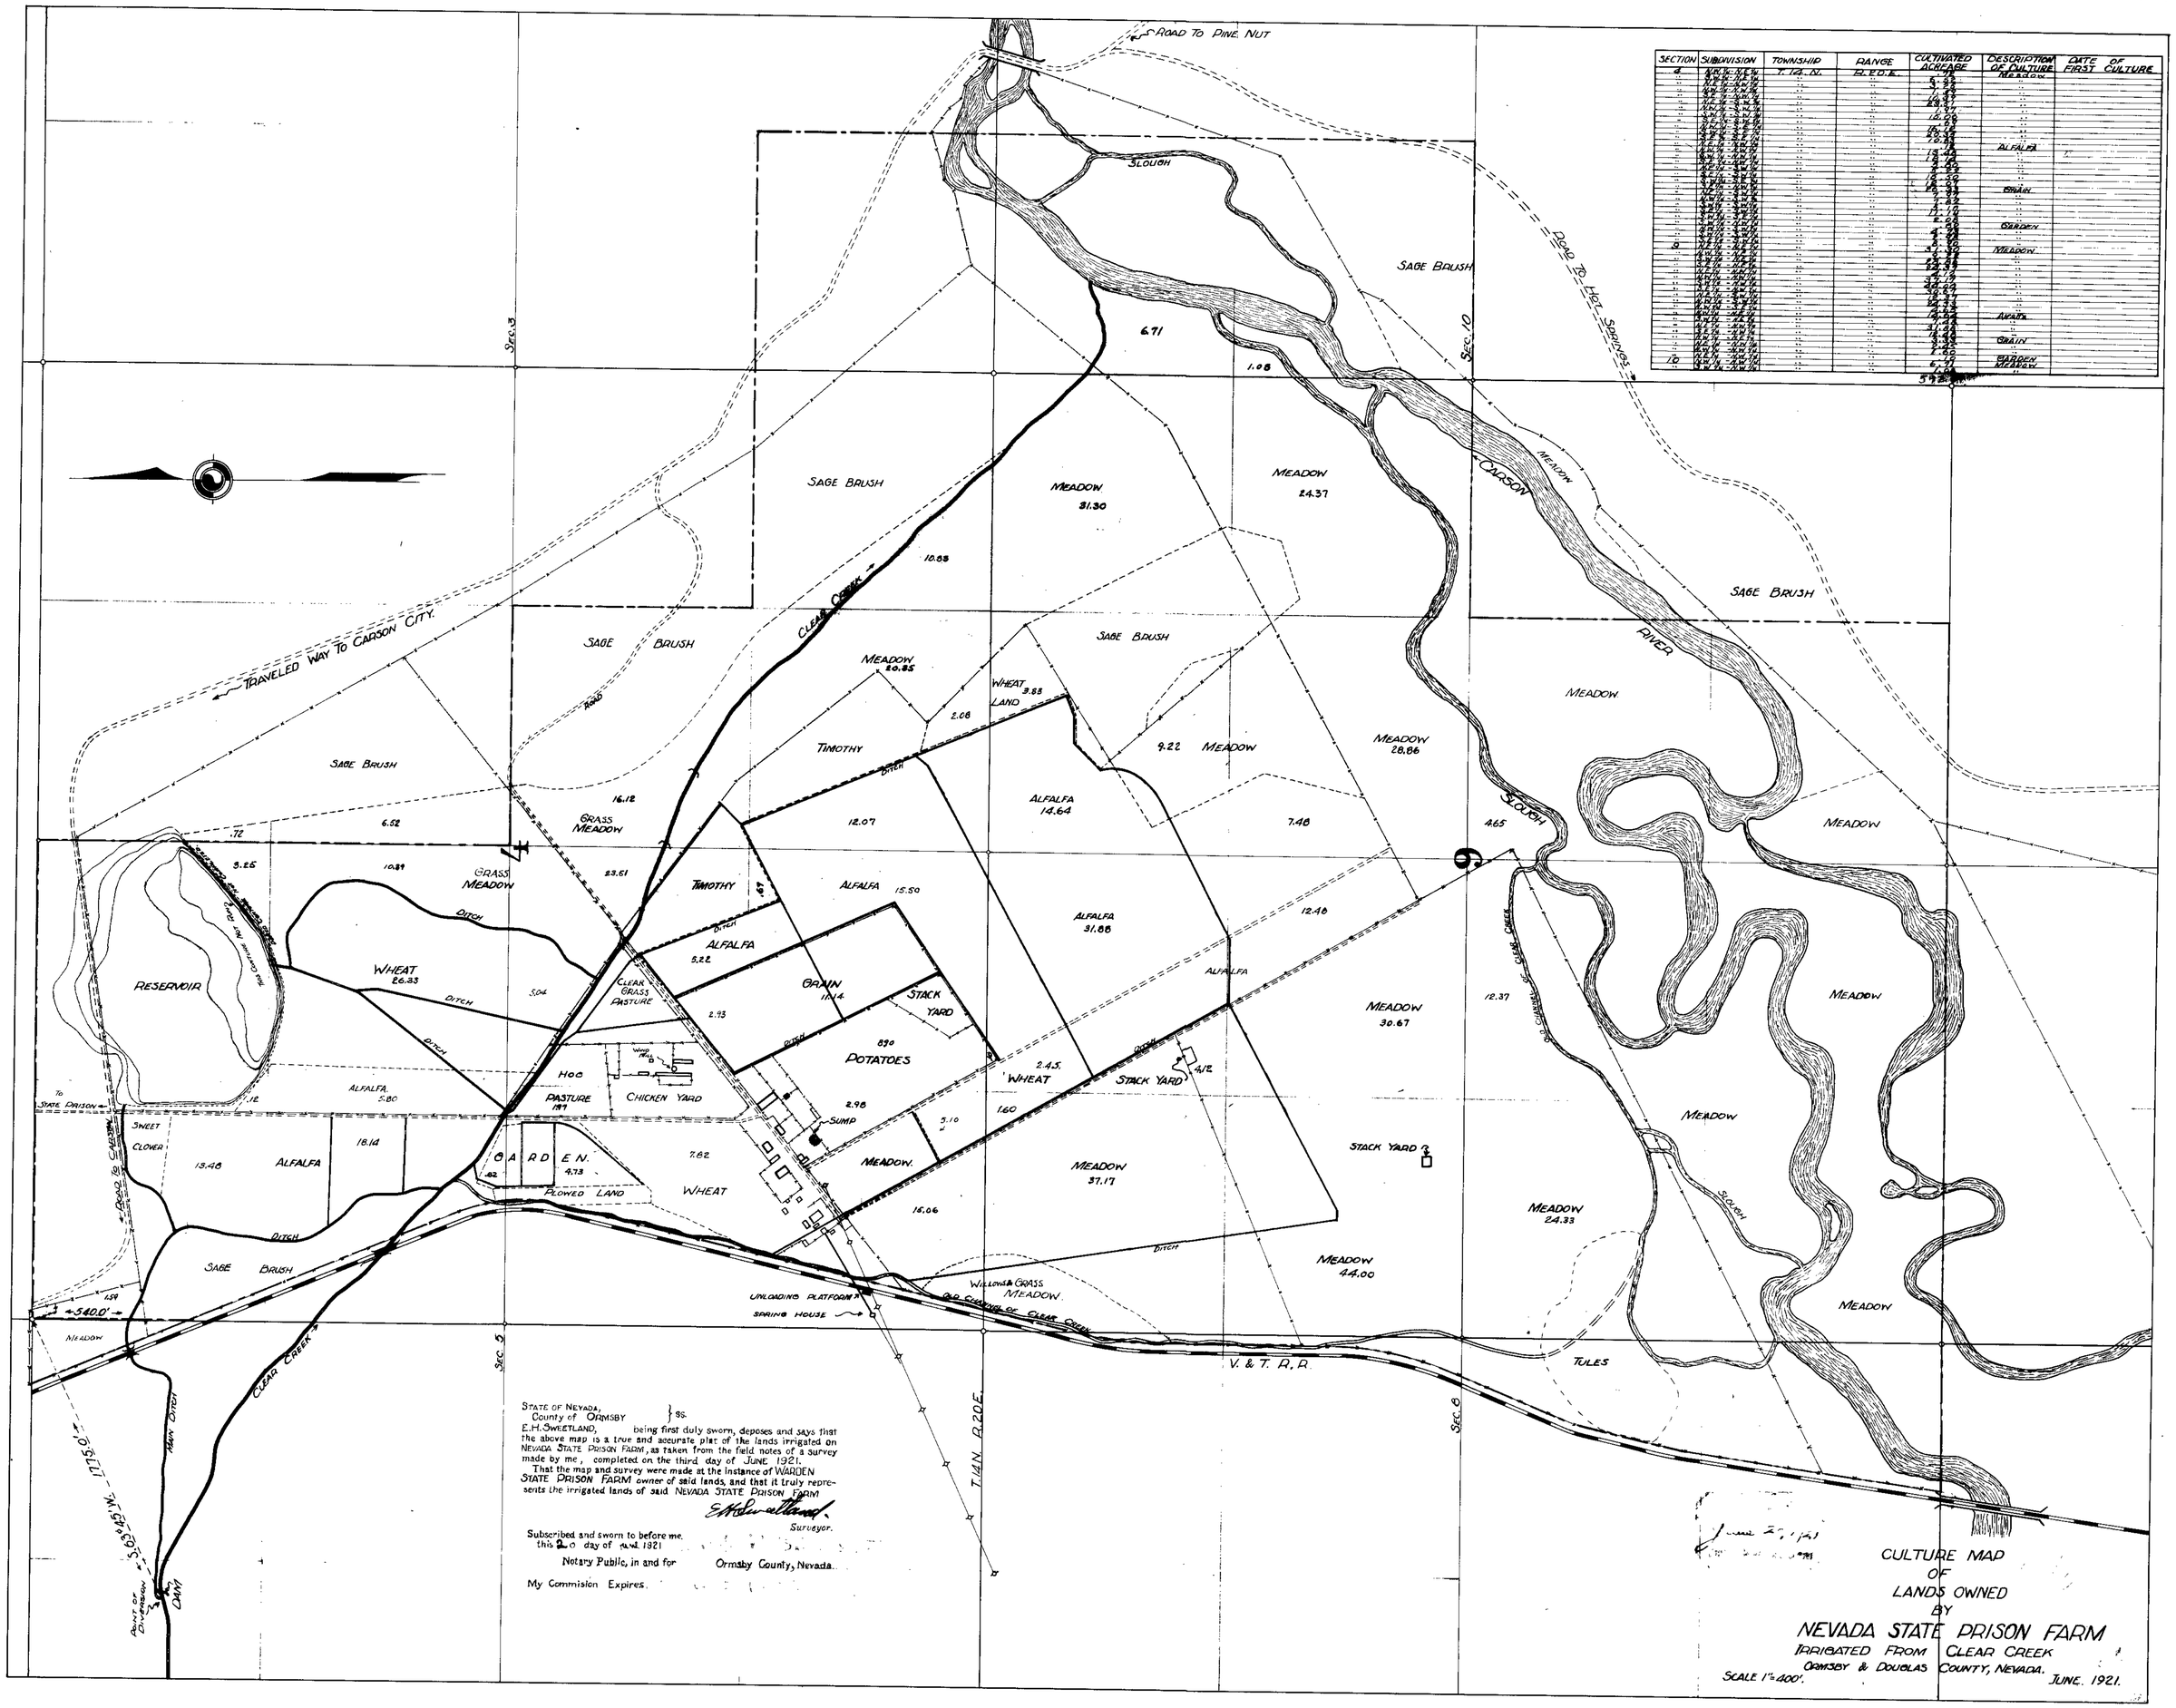

SECTION	SUBDIVISION	TOWNSHIP	RANGE	CULTIVATED ACREAGE	DESCRIPTION OF CULTURE	DATE OF FIRST CULTURE
4	N.W.¼ N.E.¼	T. 14 N.	R. 20 E.		MEADOW	
"	N.E.¼ N.W.¼	"	"	6.93	"	
"	N.W.¼ N.W.¼	"	"	3.26	"	
"	S.E.¼ N.W.¼	"	"	6.97	"	
"	S.W.¼ N.W.¼	"	"	29.97	"	
"	N.W.¼ S.W.¼	"	"	12.09	"	
"	S.W.¼ S.W.¼	"	"	6.97	"	
"	N.E.¼ S.E.¼	"	"	15.72	"	
"	S.E.¼ S.E.¼	"	"	20.97	"	
"	N.E.¼ N.W.¼	"	"	7.48	ALFALFA	
"	S.E.¼ N.W.¼	"	"	13.48	"	
"	N.E.¼ S.W.¼	"	"	12.48	"	
"	N.W.¼ S.W.¼	"	"	3.48	"	
"	S.W.¼ S.W.¼	"	"	3.97	"	
"	N.E.¼ S.E.¼	"	"	15.30	"	
"	S.E.¼ S.E.¼	"	"	18.97	GRAIN	
"	N.E.¼ N.W.¼	"	"	7.97	"	
"	N.W.¼ N.W.¼	"	"	7.97	"	
"	S.W.¼ N.W.¼	"	"	7.42	"	
"	S.E.¼ N.W.¼	"	"	11.10	"	
"	N.E.¼ S.W.¼	"	"	2.00	GARDEN	
"	N.W.¼ S.W.¼	"	"	3.48	"	
"	S.W.¼ S.W.¼	"	"	3.48	"	
9	N.E.¼ N.E.¼	"	"	3.48	MEADOW	
"	N.W.¼ N.E.¼	"	"	3.48	"	
"	S.W.¼ N.E.¼	"	"	22.97	"	
"	N.E.¼ N.W.¼	"	"	22.97	"	
"	N.W.¼ N.W.¼	"	"	3.79	"	
"	S.W.¼ N.W.¼	"	"	22.00	"	
"	N.E.¼ S.W.¼	"	"	12.97	"	
"	N.W.¼ S.W.¼	"	"	12.97	"	
"	S.W.¼ S.W.¼	"	"	24.33	"	
"	N.E.¼ N.E.¼	"	"	4.00	AVEN'S	
"	N.W.¼ N.E.¼	"	"	3.48	"	
"	S.W.¼ N.E.¼	"	"	4.48	GRAIN	
"	N.E.¼ N.W.¼	"	"	3.48	"	
"	N.W.¼ N.W.¼	"	"	1.00	GARDEN	
10	S.W.¼ N.W.¼	"	"	6.48	MEADOW	
"	N.E.¼ S.W.¼	"	"	1.00	"	
				592.[illegible]		

STATE OF NEVADA,
County of ORMSBY } ss.

E. H. SWEETLAND, being first duly sworn, deposes and says that the above map is a true and accurate plat of the lands irrigated on NEVADA STATE PRISON FARM, as taken from the field notes of a survey made by me, completed on the third day of JUNE 1921.

That the map and survey were made at the instance of WARDEN STATE PRISON FARM owner of said lands, and that it truly represents the irrigated lands of said NEVADA STATE PRISON FARM

E. H. Sweetland
Surveyor.

Subscribed and sworn to before me.
this 20 day of June 1921

Notary Public, in and for Ormsby County, Nevada.

My Commision Expires.

June 27, 1921

CULTURE MAP
OF
LANDS OWNED
BY
NEVADA STATE PRISON FARM
IRRIGATED FROM CLEAR CREEK
ORMSBY & DOUGLAS COUNTY, NEVADA.
SCALE 1" = 400'. JUNE. 1921.

3801